

NEW SINGLE FAMILY HOME

98 PENHURST AVENUE, DALY CITY, CA

ABBREVIATIONS			
@	AT	N	NORTH
#	NUMBER	(N)	NEW
AB	ANCHOR BOLT	N/A	NOT APPLICABLE
A/C	AIR CONDITIONER	NA	NOT AVAILABLE
AFF	ABOVE FINISHED FLOOR	NIC	NOT IN CONTRACT
APPROX	APPROXIMATE	NOM	NOMINAL
ASF	ABOVE SUBFLOOR	NR	NON-RATED
AS	ABOVE SLAB	NSF	NET SQUARE FEET
		NTS	NOT TO SCALE
BLDG	BUILDING	O	OVEN
BLK	BLOCK	OA	OVERALL
BLKG	BLOCKING	OC	ON CENTER
BM	BEAM	OD	OUTSIDE DIAMETER OR OVERFLOW DRAIN
BOT	BOTTOM		
CAB	CABINET	OFF	OFFICE
CB	CATCH BASIN	OPNG	OPENING
CL	CENTERLINE	OH	OVERHANG
CLG	CEILING	O/H	OVERHEAD
CLST	CLOSET	OPP	OPPOSITE
CMU	CONCRETE MASONRY UNIT	PL	PLATE OR PROPERTY LINE
CO	CLEAN OUT	PLYWD	PLYWOOD
COL	COLUMN	PR	PAIR
CONC	CONCRETE	PT	POINT OR PRESSURE TREATED
CONT	CONTINUOUS		
D	DRYER	R	RADIUS
DBL	DOUBLE	RAG	RETURN AIR GRILLE
DEPT	DEPARTMENT	RD	ROOF DRAIN
DEG	DEGREES	REF	REFRIGERATOR
DIA	DIAMETER	REINF	REINFORCED OR REINFORCEMENT
DIM	DIMENSION	REQ'D	REQUIRED
DN	DOWN	REV	REVISION
DR	DOOR	RHB	RADIANT HEATING BOILER
DS	DOWNSPOUT	RM	ROOM
DW	DISHWASHER	RO	ROUGH OPENING
DWG	DRAWING	ROW	RIGHT-OF-WAY
(E)	EXISTING	S	SOUTH
EA	EACH	SB	SETBACK
ELEC	ELECTRICAL	SCHED	SCHEDULE
ELEV	ELEVATION	SD	SMOKE DETECTOR/STORM DRAIN
ENG	ENGINEER	SF	SQUARE FEET OR SQUARE FOOT
EQPT	EQUIPMENT	SH	SHOWER HEAD
EXT	EXTERIOR	SHT	SHEET
FAU	FORCED AIR UNIT	SHWR	SHOWER
FAR	FLOOR AREA RATIO	SHTG	SHEATHING
FD	FLOOR DRAIN	SIM	SIMILAR
FF	FINISHED FLOOR	SL	SLIDING
FIN	FINISH	SPEC	SPECIFICATION
FL	FLOOR	SQ	SQUARE
FLUOR	FLUORESCENT	SS	SANITARY SEWER
FOUND	FOUNDATION	STL	STEEL
FP	FIREPLACE	STOR	STORAGE
FT	FOOT OR FEET	STRUCT	STRUCTURAL
FTG	FOOTING	SUB	SUBCONTRACTOR
FURN	FURNACE	SUBFLR	SUBFLOOR
G	GAS	SW	SHEAR WALL
GA	GAUGE	SYM	SYMMETRICAL
GALV	GALVANIZED		
GC	GENERAL CONTRACTOR	T	TILE, TREAD, TOP, OR TRANSFORMER
GD	GARBAGE DISPOSAL	T & G	TONGUE AND GROOVE
GL	GLASS	TBD	TO BE DETERMINED
GR	GRADE	TEL	TELEPHONE
GYP BD	GYPSUM BOARD	THK	THICK
HC	HANDICAP	TO	TOP OF
HDR	HEADER	TOC	TOP OF CURB
HDWD	HARDWOOD	TOP	TOP OF PLATE
HT	HEIGHT	TOS	TOP OF SUBFLOOR
HORIZ	HORIZONTAL	TOW	TOP OF WALL
HR	HOUR	TP	TOP OF PAVEMENT
INSUL	INSULATION	TV	TELEVISION
INT	INTERIOR	TYP	TYPICAL
JT	JOINT OR JOINT TRENCH	UNO	UNLESS NOTED OTHERWISE
LINEN	LINEN CLOSET	VERT	VERTICAL
LAM	LAMINATE		
LAV	LAVATORY	W	WEST, WASHER, OR WATER
LT	LIGHT	W/	WITH
MAX	MAXIMUM	WC	WATER CLOSET
MECH	MECHANICAL	WD	WOOD
MFR	MANUFACTURER	WH	WATER HEATER
MH	MANHOLE	W x H	WIDTH BY HEIGHT
MIN	MINIMUM	WNDW	WINDOW
MISC	MISCELLANEOUS	W/O	WITHOUT
MLDG	MOULDING	W/P	WATERPROOF
MTD	MOUNTED	WR	WATER RESISTANT
MTL	METAL	WT	WEIGHT

PROJECT SCOPE		APPLICABLE CODES	
A.	CONSTRUCTION OF NEW 3-STORY SINGLE HOME ON A VACANT LOT CONSISTING OF: • 2-CAR GARAGE, ENTRY, FLEXIBLE LIVING, DINING, KITCHEN, ENTRY, BEDROOMS, LAUNDRY ROOM, 3-FIXTURE BATH ON LEVEL 2 • MASTER BEDROOM, MASTER BATH, AND WALK-IN CLOSET ON LEVEL 3	2022 CALIFORNIA RESIDENTIAL CODE (CRC) 2022 CALIFORNIA MECHANICAL CODE (CMC) 2022 CALIFORNIA PLUMBING CODE (CPC) 2022 CALIFORNIA ELECTRICAL CODE (CEC) 2022 CALIFORNIA GREEN BUILDING CODE (CGBC) 2022 CALIFORNIA ENERGY CODE (CEnc) 2022 CALIFORNIA FIRE CODE (CFC) DALY CITY MUNICIPAL CODE - CHAPTER 15	
B.	INSTALL HEAT PUMP SYSTEM OR RADIANT HEATING SYSTEM		
C.	INSTALL HEAT PUMP WATER HEATER		
D.	PROVIDE NEW 200-AMP ELECTRICAL SERVICE		
E.	NO GAS SERVICE PROPOSED		
F.	CONSTRUCTION OF SITE-RETAINING WALLS, STAIRS, AND A WOOD ENTRY PORCH		

BUILDING CODE DATA	
TYPE OF OCCUPANCY:	R3/U
CONSTRUCTION TYPE:	V-B
WALLS AND NON-BEARING PARTITIONS:	WALLS THICKER THAN 5" FROM PROPERTY LINE)
MINIMUM FLOOR FINISH:	1-HOUR
MINIMUM CEILING FINISH:	NOT PERMITTED LESS THAN 3" FROM PROPERTY LINE
MINIMUM FLOOR FINISH:	10-15-20 STORIES:
MINIMUM FLOOR FINISH:	3

PLANNING DATA	
PROJECT COMMON ADDRESS:	98 PENHURST AVENUE DALY CITY, CA 94015
ASSESSOR'S PARCEL NUMBER:	091-30-010
ZONING:	R-1 SINGLE FAMILY RESIDENTIAL

PROJECT DIRECTORY			
SERVICE	COMPANY	CONTACT	TELEPHONE
ARCHITECT / ENGINEER	INFRASOL	MARK R. BRINKMAN	
DESIGN / ENGINEERING	BRIAN BRINKMAN DESIGN	BRIAN BRINKMAN	(650) 922-7993
BUILDING	KARL KRAFF	KARL KRAFF	(650) 888-9237
GEOTECHNICAL ENGINEER	AMERICAN SOIL TESTING & ENGINEERING	BRUCE EMAM	(408) 559-6400
STRUCTURAL ENGINEER	UNIVERSAL STRUCTURAL ENGINEERS, LLC	KIM O'KEEFE	(650) 312-9233
CIVIL ENGINEER	SIGMA PRIME GEOSCIENCES	CHARLES KISSICK	(650) 728-3590
PLUMBING	INNOVATE COMPLIANCE		(707) 237-6957

CALGREEN CONSTRUCTION REQUIREMENTS	
* CONTRACTOR SHALL PROVIDE, AT THE TIME OF FINAL INSPECTION, AN OPERATION AND MAINTENANCE MANUAL TO THE OWNER OR OCCUPANT, ADDRESSING ITEMS 1 THROUGH 10 IN CALGREEN SECTION 4.410.1.	
* PER CALGREEN SECTION 4.408.2, CONTRACTOR SHALL PROVIDE AND SUBMIT A CONSTRUCTION WASTE MANAGEMENT PLAN, DIVERTING A MINIMUM OF 65% OF WASTE GENERATED AT THE SITE TO RECYCLE OR SALVAGE, TO THE BUILDING DEPARTMENT. THE FOLLOWING INFORMATION SHALL BE PROVIDED IN THE PLAN:	
· IDENTIFY MATERIALS TO BE RECYCLED, REUSED, OR SALVAGED	
· SPECIFY IF MATERIALS WILL BE SORTED ON SITE OR MIXED FOR TRANSPORTATION	
· IDENTIFY THE DIVERSION FACILITY(IES) TO BE USED	
· IDENTIFY CONSTRUCTION METHODS TO BE USED TO LIMIT WASTE GENERATION	
· SPECIFY THAT THE AMOUNT OF MATERIALS DIVERTED ARE TO BE CALCULATED BY WEIGHT OR VOLUME	
* AUTOMATIC IRRIGATION SYSTEMS CONTROLLERS INSTALLED AT THE TIME OF FINAL INSPECTION SHALL BE WEATHER-BASED.	
* PROTECT ANNULAR SPACES AROUND PIPES, ELECTRIC CABLES, AND CONDUITS AT EXTERIOR WALLS AGAINST THE PASSAGE OF RODENTS.	
* COVER DUCT OPENINGS AND OTHER RELATED AIR DISTRIBUTION COMPONENT OPENINGS DURING CONSTRUCTION.	
* ADHESIVES, SEALANTS, AND CAULKS SHALL BE COMPLIANT WITH VOC AND OTHER TOXIC COMPOUND LIMITS.	
* PAINTS, STAINS, AND OTHER COATINGS SHALL BE COMPLIANT WITH VOC LIMITS.	
* AEROSOL PAINTS AND COATINGS SHALL BE COMPLIANT WITH PRODUCT WEIGHTED MIR LIMITS FOR ROC AND OTHER TOXIC COMPOUNDS.	
VERIFICATION OF COMPLIANCE SHALL BE PROVIDED.	
* CARPET AND CARPET SYSTEMS SHALL BE COMPLIANT WITH VOC LIMITS.	
* MINIMUM OF 80% OF FLOOR AREA RECEIVING RESILIENT FLOORING SHALL COMPLY WITH SECTION 4.504.4.	
* PARTICLEBOARD, MEDIUM DENSITY FIBERBOARD, AND HARDWOOD PLYWOOD USED IN INTERIOR FINISH SYSTEMS SHALL COMPLY WITH LOW FORMALDEHYDE EMISSION STANDARDS.	
* INSTALL CAPILLARY BREAK AND VAPOR RETARDER AT SLAB ON GRADE FOUNDATIONS.	
* CHECK MOISTURE CONTENT OF BUILDING MATERIALS USED IN WALL AND FLOOR FRAMING BEFORE ENCLOSURE.	
* EACH BATHROOM SHALL BE MECHANICALLY VENTILATED WITH AN ENERGY STAR EXHAUST FAN, AND FAN MUST BE CONTROLLED BY A HUMIDITY CONTROL.	
* DUCT SYSTEMS SHALL BE SIZED, DESIGNED, AND EQUIPMENT SELECTED PER SECTION 4.507.2. HVAC SYSTEM INSTALLERS MUST BE TRAINED AND CERTIFIED AND SPECIAL INSPECTORS EMPLOYED BY THE ENFORCING AGENCY MUST BE QUALIFIED.	

PROJECT INFORMATION	
LOT SIZE	3,798 SF
ALLOWED LOT COVERAGE 50%	2,089 SF
PROPOSED LOT COVERAGE	1,308 SF (34.44%)
PROPOSED LEVEL 1 LIVING AREA	630 SF (CONDITIONED)
PROPOSED LEVEL 2 LIVING AREA	1,157 SF (CONDITIONED)
PROPOSED LEVEL 3 LIVING AREA	402 SF (CONDITIONED)
PROPOSED TOTAL LIVING AREA	2,189 SF (CONDITIONED)
PROPOSED GARAGE AREA	503 SF (UN-CONDITIONED)

SHEET INDEX	
1. ARCHITECTURAL/CIVIL	
A0.0	TITLE SHEET
A0.1	ADDRESS REQUEST PLAN
A0.2	DALY CITY CALGREEN MANDATORY MEASURES
A0.9	EXISTING TOPOGRAPHIC SURVEY
A1.0	SITE PLAN
A1.1	LEVEL 1 FLOOR PLAN
A1.2	LEVEL 2 FLOOR PLAN
A1.3	LEVEL 3 FLOOR PLAN
A1.4	ROOF PLAN
A2.1	SOUTH AND EAST ELEVATIONS
A2.2	NORTH AND WEST ELEVATION
A3.1	BUILDING SECTIONS
A4.1	KITCHEN PLANS
A9.1	ORTHOGRAPHIC 3D VIEWS
BMP	CONSTRUCTION BEST MANAGEMENT PRACTICES
C-1	GRADING & DRAINAGE PLAN
C-2	UTILITY PLAN
2. MEP	
MEP-1	LEVEL 1 MECHANICAL / ELECTRICAL / PLUMBING PLAN
MEP-2	LEVEL 2 MECHANICAL / ELECTRICAL PLAN
MEP-3	LEVEL 3 MECHANICAL / ELECTRICAL PLAN
3. ENERGY	
T-1	TITLE 24 ENERGY REPORT
T-2	CALGREEN RESIDENTIAL MANDATORY MEASURES
T-3	HVAC SUMMARY
4. STRUCTURAL	
S0.1	GENERAL NOTES
S1.0	FOUNDATION PLAN
S2.0	SECOND FLOOR FRAMING PLAN
S2.1	THIRD FLOOR FRAMING PLAN
S3.0	ROOF FRAMING PLAN
S4.0	DETAILS
S5.0	FOUNDATION DETAILS
S5.1	FOUNDATION DETAILS
S5.2	FOUNDATION DETAILS
S6.0	FLOOR DETAILS
S6.1	FLOOR DETAILS
S6.2	FLOOR DETAILS
S6.3	FLOOR DETAILS
S7.0	ROOF DETAILS
S7.1	ROOF DETAILS

DRAWING SYMBOLS	
DETAIL SHEET	CALLOUT
SECTION	SECTION
ELEVATION MARKER	ELEVATION MARKER
KEYNOTE (SEE KEYNOTE SCHEDULE)	KEYNOTE (SEE KEYNOTE SCHEDULE)
GRID LINE	GRID LINE
Room name	ROOM TAG
DOOR TAG	DOOR TAG
WINDOW TAG	WINDOW TAG
WALL TAG	WALL TAG
REVISION TAG	REVISION TAG
NORTH ARROW	NORTH ARROW
LEVEL ELEVATION	LEVEL ELEVATION

PROJECT NOTES	
- HERs VERIFICATION IS REQUIRED. - FIRE SPRINKLERS REQUIRED UNDER A SEPARATE PERMIT.	
DEFERRED SUBMITTALS	
- PER TITLE 24 ENERGY REPORT, A MINIMUM 2.67 kWdc PHOTO VOLTAIC SYSTEM SHALL BE INSTALLED AS A PART OF THIS PROJECT. THIS SYSTEM SHALL BE DESIGNED AND PROVIDED UNDER A DEFERRED SUBMITTAL.	
VICINITY MAP	
PROJECT LOCATION	
REGISTERED PROFESSIONAL ENGINEER KEVIN T. O'KEEFE Exp. 12/31/26 STRUCTURAL STATE OF CALIFORNIA	

BRIAN BRINKMAN DRAFTING & DESIGN, INC. 1645 Olive Avenue Celina, TX 75009 (650) 922-7993 brinkmandesign@gmail.com brinkmanmandesign.com	
PROJECT NAME: NEW SINGLE FAMILY HOME RHA/ONGPIN RESIDENCE	
PROJECT ADDRESS: 98 PENHURST AVE DALY CITY, CA 94015	
SHEET TITLE TITLE SHEET	
SHEET A0.0	

NEW PLUMBING FIXTURE NOTES:

- MAX FLOW RATE OF SHOWERHEADS SHALL BE 1.8 GPM
- MAX FLOW RATE OF LAVATORY FAUCETS SHALL BE 1.2 GPM
- MAX FLOW RATE OF KITCHEN FAUCETS SHALL BE 1.8 GPM
- ALL TOILETS SHALL BE MAX 1.28 GPF

- 4" Thick Wood Stud Furring Wall (8'-0" H)
- 4" Thick Wood Stud Wall (8'-0" H)
- 4" Thick Wood Stud Wall W/ Insulation (8'-0" H)
- 4" Thick Exterior Wood Stud Wall @ Wet Area (8'-0" H)
- 4" Thick Exterior Wood Stud Wall (8'-0" H)
- 4" Thick Wood Stud Wall @ Washroom (8'-0" H)
- 4" Thick Wood Stud Furring Wal @ Washroom (8'-0" H)
- 4" Thick Wood Stud Wall @ Wet Area (8'-0" H)
- 4" Thick Wood Stud Furring Wal @ Shower Area (8'-0" H)
- 4" Thick Wood Stud Furring Wall @ Stair (8'-0" H)

- 2'-0" Deep Closet
- 1'-0" Deep Walk In Closet W/ Rod & Shelves
- 1'-10" Deep x 3'-0" Vanity Cabinet
- Countertop @ Vanity
- 4" H Backsplash
- 36" L Grab Bar
- 42" L Grab Bar
- Towel Bar
- Tissue Paper Dispenser
- Soap Dispenser
- 3'-0" x 5'-10" Shower Compartment
- Water Closet
- Vanity Sink
- Electric Heat Pump Water Heater
- Tempered Shower Glass Enclosure


LEVEL 1 DOOR SCHEDULE

NUM	WIDTH	HEIGHT	OPERATION	COMMENTS	Level
D7	8' - 0"	6' - 8"	OVERHEAD		LEVEL 1
D9	3' - 0"	6' - 8"	SINGLE		LEVEL 1
D10	3' - 0"	6' - 8"	DOUBLE		LEVEL 1
D11	2' - 0"	6' - 8"	SINGLE		LEVEL 1
D12	2' - 0"	6' - 8"	POCKET		LEVEL 1
D13	2' - 0"	6' - 8"	SINGLE		LEVEL 1
D14	2' - 0"	6' - 8"	SINGLE		LEVEL 1
D15	2' - 0"	6' - 8"	SINGLE		LEVEL 1

- 49.8 FT
- 19.7 FT
- 58.4 FT
- 6.3 FT
- 49.0 FT
- 11.7 FT
- 5.6 FT
- 3.1 FT
- 3.3 FT
- 15.3 FT
- 9.3 FT
- 16.2 FT
- 3.0 FT
- 5.4 SQ FT
- 4.8 FT
- 1.0 EA
- 1.0 EA
- 1.0 EA
- 1.0 EA
- 1.0 EA
- 1.0 EA
- 1.0 EA
- 1.0 EA
- 5.9 FT

LEVEL 1 WINDOW SCHEDULE

NUM	WIDTH	HEIGHT	SILL HEIGHT	HEAD HEIGHT	OPERATION	COMMENTS	Level
12	3' - 0"	5' - 0"	2' - 0"	7' - 0"	SINGLE HUNG / FIXED		LEVEL 1
14	3' - 0"	2' - 0"	5' - 0"	7' - 0"	AWNING	TEMPERED	LEVEL 1
15	3' - 0"	5' - 0"	2' - 0"	7' - 0"	SINGLE HUNG / FIXED		LEVEL 1

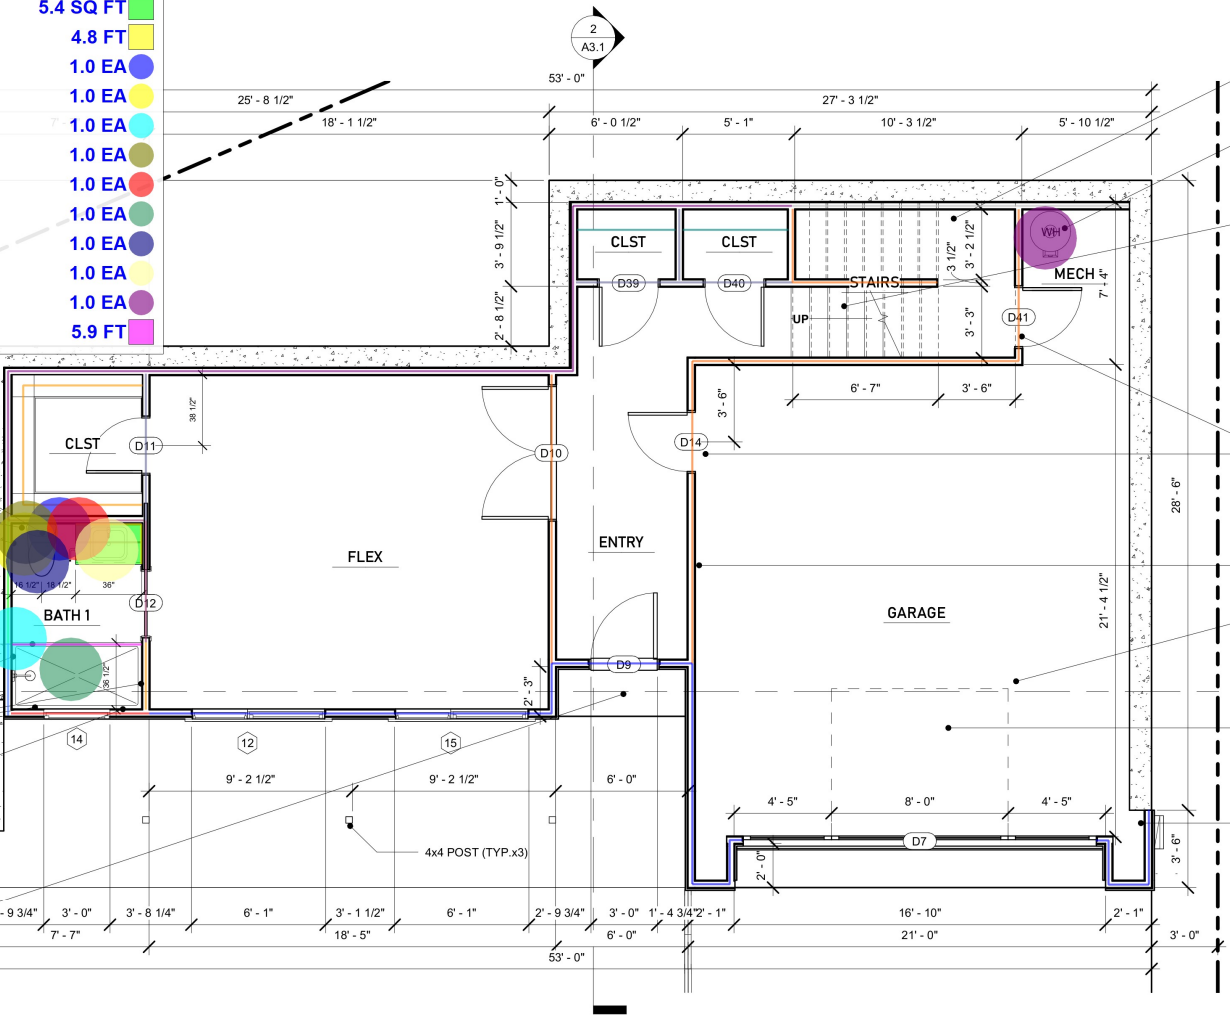

1 LEVEL 1 FLOOR PLAN
scale 1/4" = 1'-0"

PROVIDE 1/2" TYPE 'X' GYP. BOARD AT WALLS AND CEILINGS UNDER THE STAIRS, TO PROTECT THE STAIRWAY (TYP.)

50 GALLON ELECTRIC HEAT PUMP WATER HEATER TO SERVE ENTIRE HOME. PROVIDE SEISMIC STRAPPING WITHIN THE UPPER AND LOWER 1/3s OF THE APPLIANCE, MAINTAINING 4" CLEARANCE ABOVE THE CONTROLS.

EGRESS STAIRWAY REQUIREMENTS
* MAX RISER HEIGHT = 7.75". MIN TREAD DEPTH = 10"
* HEADROOM THROUGHOUT STAIRWAY SHALL BE MIN 6'-8"
* NOSING PROJECTION SHALL BE BETWEEN 3/4" AND 1-1/4"
* NOSINGS AT TREADS, LANDINGS, AND FLOORS OF STAIRWAYS SHALL HAVE A RADIUS OF CURVATURE AT THE NOSING (9/16" MAX) OR BEVEL (1/2" MAX)
* A HANDRAIL SHALL BE PROVIDED ON AT LEAST 1 SIDE OF EACH FLIGHT OF STAIRS WITH AT LEAST 4 RISERS. HANDRAILS SHALL BE MOUNTED 34"-38" ABOVE THE SLOPED PLANE ADJOINING THE TREAD NOSINGS.
* HANDRAILS SHALL BE CONTINUOUS FOR THE FULL LENGTH OF EACH STAIR FLIGHT. HANDRAIL ENDS SHALL BE RETURNED OR SHALL TERMINATE IN NEWEL POSTS OR SAFETY TERMINALS.
* ANY OPEN RISERS SHALL NOT PERMIT THE PASSAGE OF A 4" DIAMETER SPHERE.

DOORS SHALL BE MINIMUM 1 3/8" THICK SOLID-CORE WOOD, 1 3/8" THICK STEEL HONEYCOMB DOOR, OR 20-MINUTE FIRE-RATED DOOR EQUIPPED WITH A SELF-CLOSING AND SELF-LATCHING DEVICE PER CRC 302.5.1. THE ELEVATION CHANGE BETWEEN THE HOUSE AND GARAGE SHALL BE NO MORE THAN 7.75".

PROVIDE 1/2" TYPE 'X' GYP. BOARD AT WALLS SEPARATING GARAGE FROM LIVING SPACE, APPLIED ON THE GARAGE SIDE.
PROVIDE 5/8" TYPE 'X' GYP. BOARD AT CEILING OF GARAGE.

GARAGE DOOR OPENER SHALL BE PROVIDED WITH A BATTERY BACKUP.

PROVIDE 1/2" TYPE 'X' GYP. BOARD AT WALLS THAT SUPPORT CEILING ASSEMBLIES THAT SEPARATE THE GARAGE FROM LIVING SPACE.



BRIAN BRINKMAN
DRAFTING & DESIGN, INC.

1645 Olive Avenue
Celina, TX 75009
(650) 322-7993
brian@briandesign.com
briandesign.com

DESCRIPTION	DATE	REV
DESIGN SET	11/03/2023	4
PROGRESS BUILDING PERMIT SET	03/01/2024	5
BUILDING PERMIT SUBMITTAL	06/18/2024	6
BUILDING PERMIT RESUBMITTAL	12/30/2024	7
BUILDING PERMIT RESUBMITTAL	04/03/2025	8

PROJECT NAME:
NEW SINGLE FAMILY HOME
RHA/ONGPIN RESIDENCE

PROJECT ADDRESS:
98 PENHURST AVE
DALY CITY, CA 94015

PROJECT SCOPE:
CONSTRUCTION OF (N) 3-STORY SINGLE FAMILY HOME WITH ATTACHED 2-CAR GARAGE ON VACANT LOT.

SHEET TITLE
LEVEL 1 FLOOR PLAN

SHEET
A1.1


4/2/2025 5:46:39 PM

- 4" Thick Exterior Wood Stud Wall (8'-0" H)
- 4" Thick Exterior Wood Stud Wall (9'-0" H)
- 4" Thick Wood Stud Wall (8'-0" H)
- 4" Thick Wood Stud Wall @ Washroom (8'-0" H)
- 4" Thick Wood Stud Wall @ Wet Area (8'-0" H)
- 1'-9" Deep x 3'-0" Vanity Cabinet
- 1'-2" Deep Closet
- 1'-4" Deep Closet
- 2'-0" Deep Closet
- 1'-0" Deep Laundry Shelves
- Countertop @ Vanity
- 4" H Backsplash
- 36" L Grab Bar
- 42" L Grab Bar
- Towel Bar
- Tissue Paper Dispenser
- Soap Dispenser
- 2'-6" x 5'-0" Bath Tub
- Water Closet
- Vanity Sink
- Kitchen Sink
- Refrigerator
- Dishwasher
- Trash Bin
- Kitchen Range
- Kitchen Range Hood
- Washer
- Dryer
- 8'-2" x 3'-2" Kitchen Island
- 42" H Wood Railing


Item	Color	Category
122.6 FT	Blue	EXISTING
50.7 FT	Orange	EXISTING
116.2 FT	Grey	EXISTING
18.4 FT	Grey	EXISTING
11.3 FT	Pink	EXISTING
4.0 FT	Yellow	PROPOSED
11.9 FT	Teal	PROPOSED
5.1 FT	Orange	CONCRETE
6.0 FT	Orange	CONCRETE
3.8 FT	Blue	OVERHEAD
7.2 SQ FT	Green	KEYNO
5.8 FT	Yellow	KEYNO
1.0 EA	Blue	KEYNO
1.0 EA	Yellow	KEYNO
1.0 EA	Cyan	KEYNO
1.0 EA	Olive	KEYNO
1.0 EA	Red	KEYNO
1.0 EA	Green	KEYNO
1.0 EA	Dark Blue	KEYNO
1.0 EA	Yellow	KEYNO
1.0 EA	Yellow	KEYNO
1.0 EA	Purple	KEYNO
1.0 EA	Yellow	KEYNO
1.0 EA	Yellow	KEYNO
1.0 EA	Blue	KEYNO
1.0 EA	Blue	KEYNO
1.0 EA	Blue	KEYNO
1.0 EA	Brown	KEYNO
1.0 EA	Yellow	KEYNO
NAN FT	Blue	KEYNO

NUM	WIDTH	HEIGHT	OPERATION	COMMENTS	Level
D24	2' - 8"	6' - 8"	SINGLE		LEVEL 2
D25	2' - 8"	6' - 8"	SINGLE		LEVEL 2
D26	5' - 0"	6' - 8"	SLIDING		LEVEL 2
D27	5' - 0"	6' - 8"	SLIDING		LEVEL 2
D28	2' - 8"	6' - 8"	SINGLE	LOUVERED	LEVEL 2
D29	3' - 0"	6' - 8"	SINGLE		LEVEL 2
D32	2' - 8"	6' - 8"	SINGLE		LEVEL 2
D33	4' - 0"	6' - 8"	DOUBLE		LEVEL 2
D34	2' - 6"	6' - 8"	SINGLE		LEVEL 2
D42	2' - 6"	6' - 8"	POCKET		LEVEL 2
D43	2' - 8"	6' - 8"	SINGLE		LEVEL 2
D44	6' - 0"	8' - 0"	SLIDING		LEVEL 2

NUM	WIDTH	HEIGHT	SILL HEIGHT	HEAD HEIGHT	OPERATION	COMMENTS	Level
30	3'- 0"	5'- 0"	2'- 0"	7'- 0"	SINGLE HUNG / FIXED		LEVEL 2
32	3'- 0"	5'- 0"	3'- 0"	8'- 0"	SINGLE HUNG / FIXED		LEVEL 2
33	3'- 0"	5'- 0"	3'- 0"	8'- 0"	SINGLE HUNG / FIXED		LEVEL 2
34	6'- 0"	4'- 0"	4'- 0"	7'- 0"	SLIDER		LEVEL 2
35	3'- 0"	2'- 0"	5'- 0"	7'- 0"	AWNING		LEVEL 2
42	3'- 0"	5'- 0"	2'- 0"	7'- 0"	SINGLE HUNG / FIXED		LEVEL 2
43	2'- 6"	5'- 0"	2'- 0"	7'- 0"	FIXED		LEVEL 2
44	3'- 0"	2'- 0"	5'- 0"	7'- 0"	AWNING		LEVEL 2

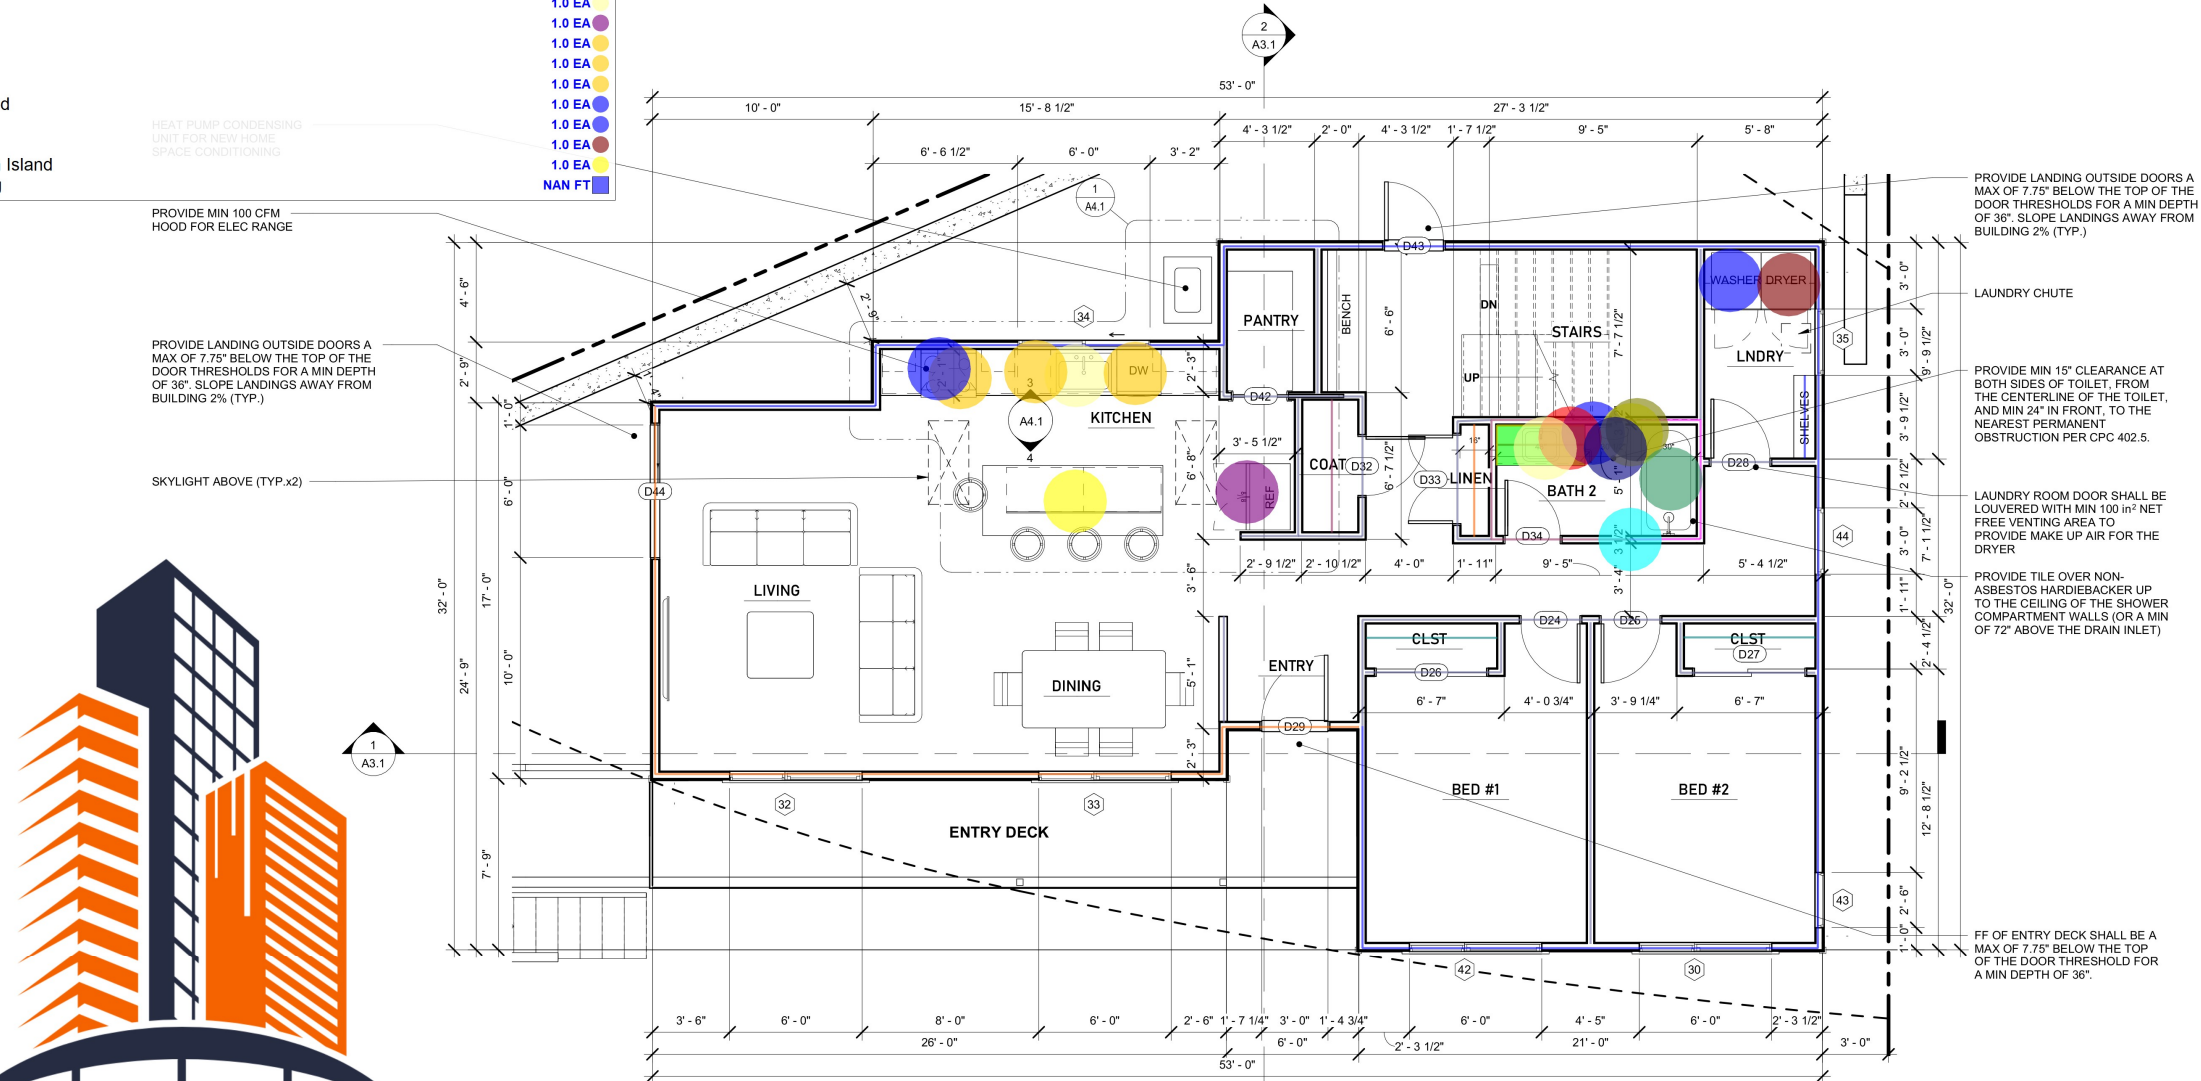

INFRASOL
ENGINEERING
Innovate | Engineer | Deliver

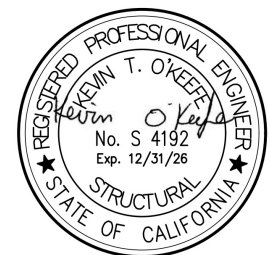

REV	DATE	DESCRIPTION
4	11/03/2023	DESIGN SET
5	03/01/2024	PROGRESS BUILDING PERMIT SET
6	06/18/2024	BUILDING PERMIT SUBMITTAL
7	12/30/2024	BUILDING PERMIT RESUBMITTAL
8	04/03/2025	BUILDING PERMIT RESUBMITTAL

	PROJECT SCOPE: CONSTRUCTION OF (N) 3-STORY SINGLE FAMILY HOME WITH ATTACHED 2-CAR GARAGE ON VACANT LOT.
--	--

PROJECT NAME:	NEW SINGLE FAMILY HOME RHA/ONGPIN RESIDENCE
PROJECT ADDRESS:	98 PENHURST AVE DALY CITY, CA 94015

SHEET TITLE

LEVEL 2 FLOOR
PLAN

SHEET

A1.2

NEW PLUMBING FIXTURE NOTES:

- MAX FLOW RATE OF SHOWERHEADS SHALL BE 1.8 GPM
- MAX FLOW RATE OF LAVATORY FAUCETS SHALL BE 1.2 GPM
- MAX FLOW RATE OF KITCHEN FAUCETS SHALL BE 1.8 GPM
- ALL TOILETS SHALL BE MAX 1.28 GPF


LEVEL 3 DOOR SCHEDULE

NUM	WIDTH	HEIGHT	OPERATION	COMMENTS	Level
D35	2'-8"	6'-8"	SINGLE		LEVEL 3
D36	2'-4"	7'-0"	POCKET		LEVEL 3
D38	2'-4"	6'-8"	SINGLE		LEVEL 3
D46	2'-6"	6'-8"	SINGLE		LEVEL 3

DOOR SCHEDULE

OPERATION	COMMENTS	Level
E HUNG / FIXED		LEVEL 3
E HUNG	TEMPERED	LEVEL 3
	TEMPERED	LEVEL 3
		LEVEL 3
		LEVEL 3
		LEVEL 3
MENT	TEMPERED	LEVEL 3

- 4" Thick Exterior Wood Stud Wal... 33.4 FT
- 4" Thick Exterior Wood Stud Wall ... 8.0 FT
- 4" Thick Exterior Wood Stud Wal... 14.6 FT
- 4" Thick Exterior Wood Stud Wal... 34.0 FT
- 4" Thick Wood Stud Wall (8'-0" H) 29.3 FT
- 4" Thick Wood Stud Wall @ Was... 9.0 FT
- 4" Thick Wood Stud Wall @ Wet ... 7.0 FT
- 2'-0" Deep Walk In Closet 11.5 FT
- 1'-0" Deep Shelves (4 EA) 1.7 FT
- Countertop @ Vanity 9.0 SQ FT
- 42" L Grab Bar 1.0 EA
- Towel Bar 2.0 EA
- Soap Dispenser 1.0 EA
- Bath Tub 1.0 EA
- Vanity Sink 1.0 EA
- 36" L Grab Bar 1.0 EA
- Tempered Shower Glass Enclosure 7.0 FT
- 1'-9" Deep x 3'-0" Vanity Cabinet 5.0 FT
- Water Closet 2.0 EA
- Tissue Paper Dispenser 1.0 EA
- 42" H Guard Rail 4.5 FT
- 4" H Backsplash 6.8 FT

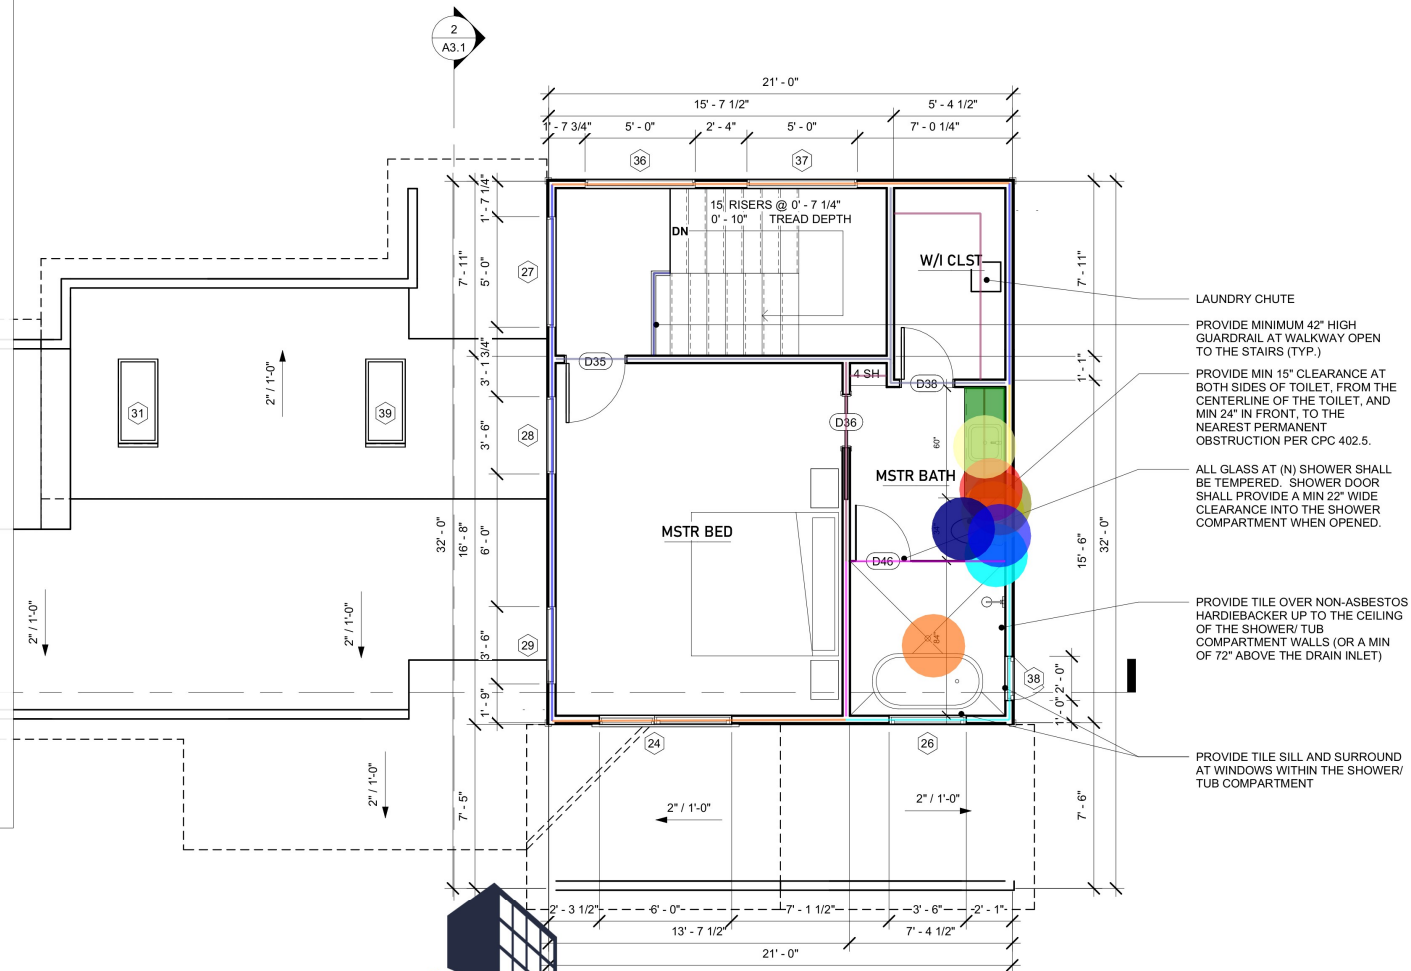

1 LEVEL 3 FLOOR PLAN
scale 1/4" = 1'-0"



BRIAN BRINKMAN
DRAFTING & DESIGN, INC.



1645 Olive Avenue
Celina, TX 75009
(650) 322-7993
briandesign@gmail.com
briandesignanddrafting.com

REV	DATE	DESCRIPTION
4	11/03/2023	DESIGN SET
5	03/01/2024	PROGRESS BUILDING PERMIT SET
6	06/18/2024	BUILDING PERMIT SUBMITTAL
7	12/30/2024	BUILDING PERMIT RESUBMITTAL
8	04/03/2025	BUILDING PERMIT RESUBMITTAL

PROJECT NAME:
**NEW SINGLE FAMILY HOME
RHA/ONGPIN RESIDENCE**

PROJECT ADDRESS:
**98 PENHURST AVE
DALY CITY, CA 94015**

PROJECT SCOPE:
CONSTRUCTION OF (N) 3-STORY SINGLE
FAMILY HOME WITH ATTACHED 2-CAR
GARAGE ON VACANT LOT.

SHEET TITLE
**LEVEL 3 FLOOR
PLAN**

SHEET
A1.3



ROOFING NOTE

- ROOF COVERING SHALL BE CLASS B OR BETTER WHEN TESTED IN ACCORDANCE WITH UL 790 OR ASTM E108-07a.

LOWER ROOF ATTIC VENTING
LOWER ATTIC AREA = 625 SF
625 SF / 150 = 4.16 SF NET FREE VENTING AREA REQUIRED

EAVE VENTS:
.022 SF EACH HOLE X 3 HOLES PER EAVE = .066 SF
.066 SF X 16 OCCURRENCES = 1.05 SF

RIDGE VENTS:
32 LINEAL FT OF RIDGE
18 SQ IN NET FREE VENTING AREA PER LINEAL FOOT OF RIDGE VENT
18 SQ IN = 0.125 SF NET FREE VENTING AREA
0.125 SF X 32 FEET = 4 SF


1.05 SF + 4 SF = 5.05 SF VENTING AREA PROPOSED

UPPER ROOF ATTIC VENTING
UPPER ATTIC AREA = 683 SF
683 SF / 150 = 4.55 SF NET FREE VENTING AREA REQUIRED

EAVE VENTS:
.022 SF EACH HOLE X 3 HOLES PER EAVE = .066 SF
.066 SF X 24 OCCURRENCES = 1.584 SF

RIDGE VENTS:
25 LINEAL FT OF RIDGE
18 SQ IN NET FREE VENTING AREA PER LINEAL FOOT OF RIDGE VENT
18 SQ IN = 0.125 SF NET FREE VENTING AREA
0.125 SF X 25 FEET = 3.125 SF

1.584 SF + 3.125 SF = 4.709 SF VENTING AREA PROPOSED

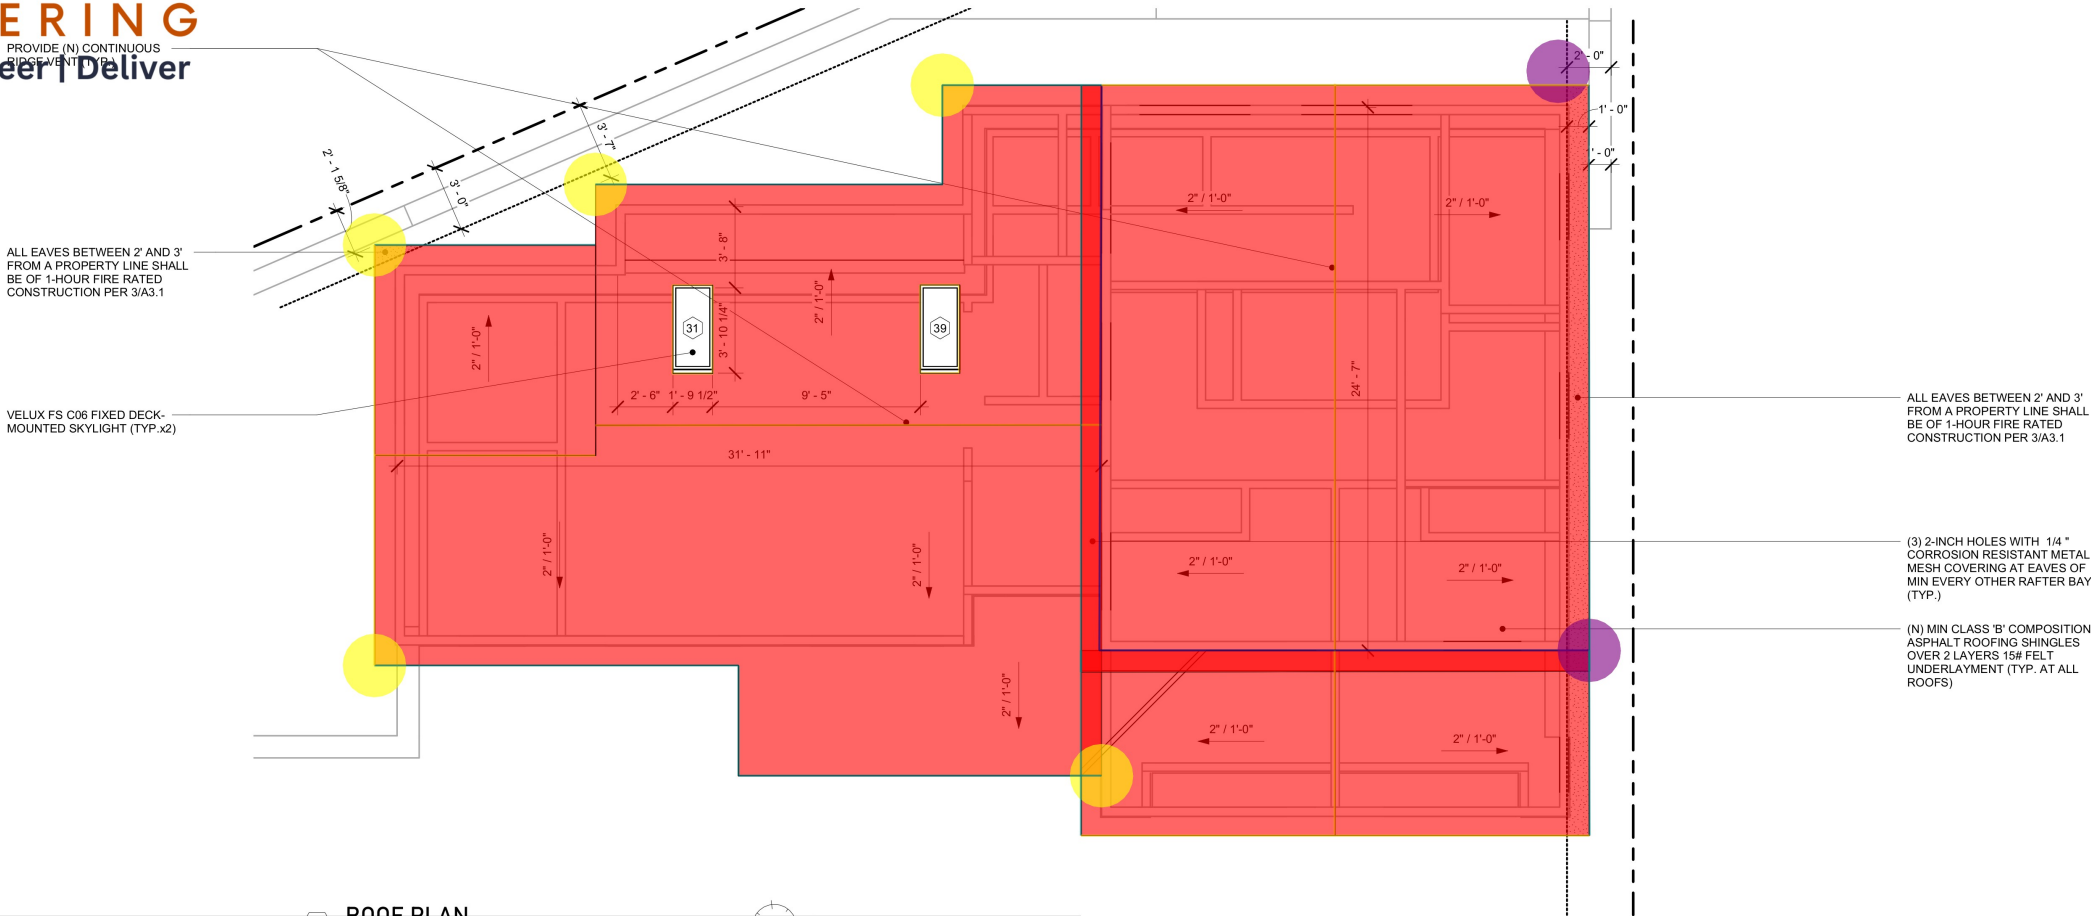

- ROOF PLAN**
- Composition Asphalt Roofing Singles Over 2 Lay... 1597.3 SQ FT
 - Continuous Ridge Vent/ Ridge Flashing 67.0 FT
 - Wall Through Flashing (2/12") 47.8 FT
 - Downspout (19'-0" H) 2.0 EA
 - Downspout (10'-0" H) 5.0 EA
 - Gutter 145.4 FT
 - Solid Soffit (2/12") 64.2 FT
 - Flashing / Sealant @ Skylight 23.2 FT



BRIAN BRINKMAN
DRAFTING & DESIGN, INC.

1645 Olive Avenue
Celina, TX 75009
(650) 322-7993
brinkmandesign@gmail.com
brian@brinkmandesign.com

REV	DATE	DESCRIPTION
4	11/03/2023	DESIGN SET
5	03/01/2024	PROGRESS BUILDING PERMIT SET
6	06/18/2024	BUILDING PERMIT SUBMITTAL
7	12/30/2024	BUILDING PERMIT RESUBMITTAL
8	04/03/2025	BUILDING PERMIT RESUBMITTAL

PROJECT NAME:
NEW SINGLE FAMILY HOME
RHA/ONGPIN RESIDENCE


PROJECT ADDRESS:
98 PENHURST AVE
DALY CITY, CA 94015

PROJECT SCOPE:
CONSTRUCTION OF (N) 3-STORY SINGLE
FAMILY HOME WITH ATTACHED 2-CAR
GARAGE ON VACANT LOT.



SHEET TITLE
ROOF PLAN

SHEET
A1.4

4/2/2025 5:46:43 PM

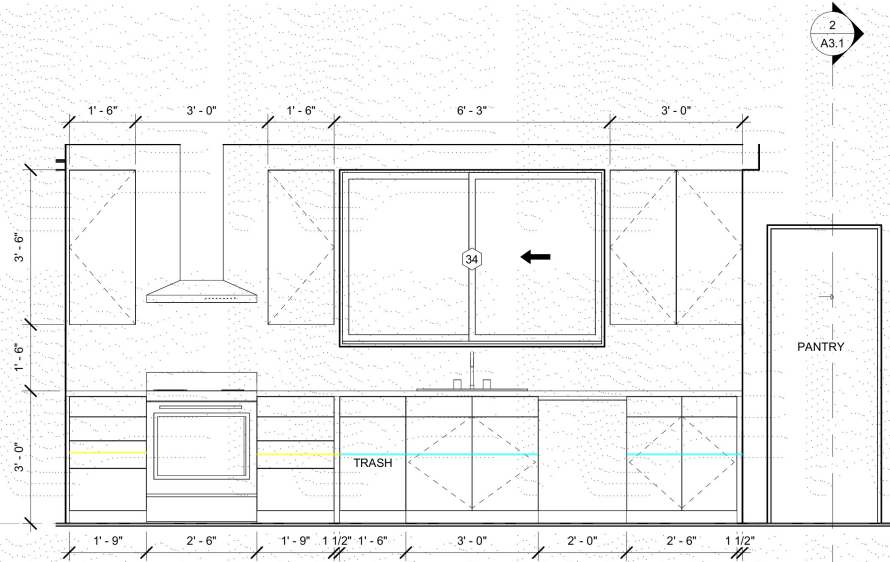

3 KITCHEN WEST WALL
scale 1/2" = 1'-0"

  

4 KITCHEN ISLAND
scale 1/2" = 1'-0"

- | | |
|--|------------|
| 2'-0" Deep x 3'-0" Kitchen Base Cabinet | 7.1 FT |
| 1'-0" Deep x 3'-6" Kitchen Upper Cabinet | 5.9 FT |
| 2'-0" Deep x 3'-0" Kitchen Island Cabinet | 7.0 FT |
| 2'-0" Deep x 3'-0" Kitchen Base Cabinet w/ 3 Drawers | 3.6 FT |
| Countertop @ Kitchen | 26.8 SQ FT |
| Countertop @ Kitchen Island | 26.0 SQ FT |
| 1'-0" Deep Pantry Closet W/ 7 Shelves | 9.4 FT |




INFRASOL


ENGINEERING

Innovate | Engineer | Deliver


LEVEL 2 PLATE
17' - 2"

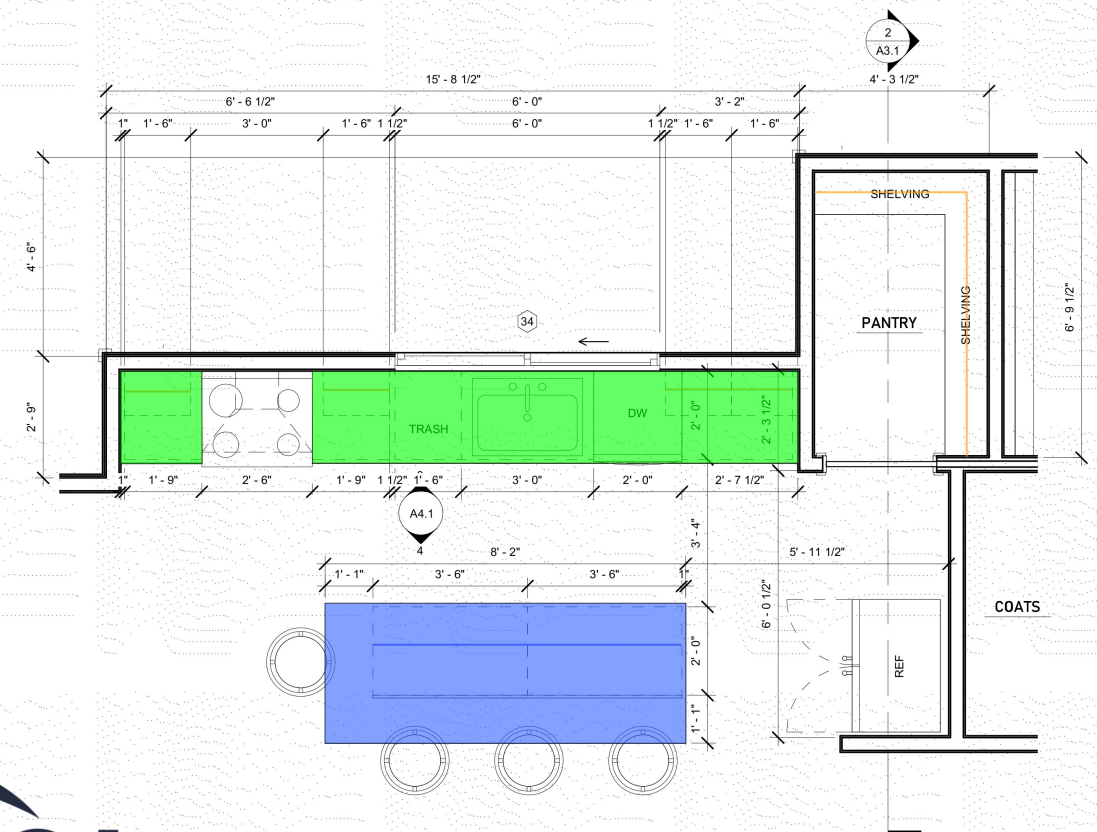



ENLARGED KITCHEN PLANS
1/2" = 1'-0"

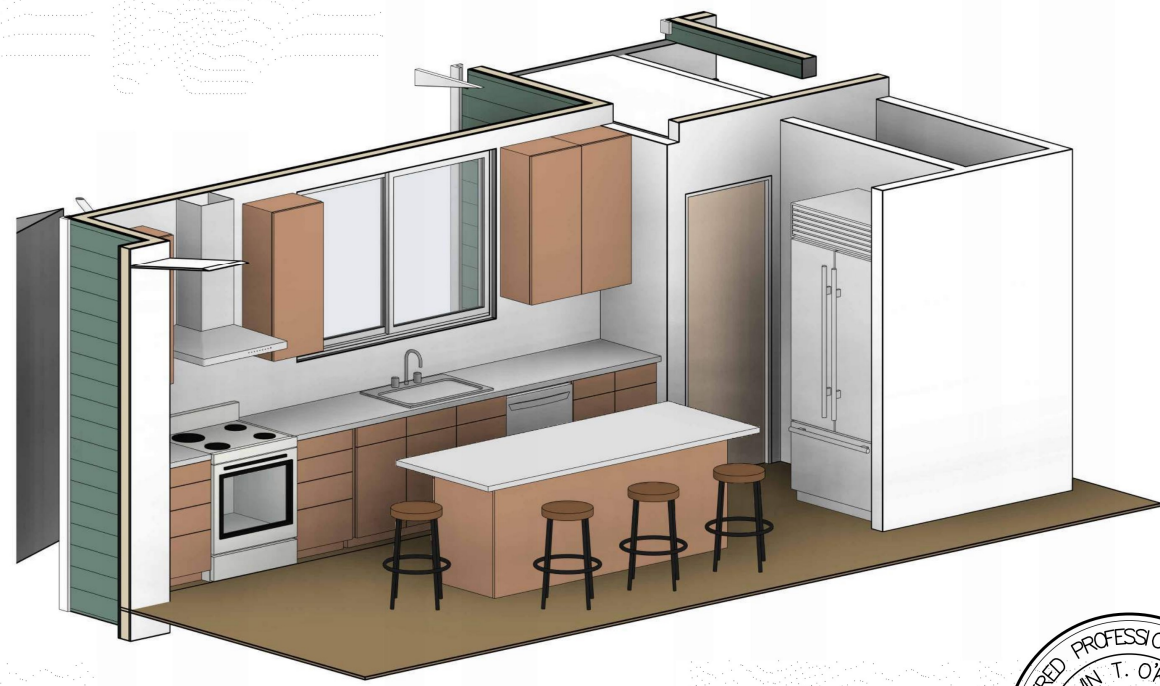

2 KITCHEN 3D

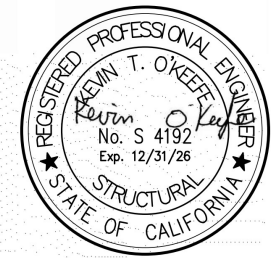

BRIAN BRINKMAN DRAFTING & DESIGN, INC.		
1645 Olive Avenue Celina, TX 75009 (650) 322-7993 brian@brianbrinkman.com brianbrinkmandesign.com		
REV	DATE	DESCRIPTION
4	11/03/2023	DESIGN SET
5	03/01/2024	PROGRESS BUILDING PERMIT SET
6	06/18/2024	BUILDING PERMIT SUBMITTAL
7	12/30/2024	BUILDING PERMIT RESUBMITTAL
8	04/03/2025	BUILDING PERMIT RESUBMITTAL
PROJECT NAME: NEW SINGLE FAMILY HOME RHA/ONGPIN RESIDENCE		
PROJECT ADDRESS: 98 PENHURST AVE DALY CITY, CA 94015		
PROJECT SCOPE: CONSTRUCTION OF (N) 3-STORY SINGLE FAMILY HOME WITH ATTACHED 2-CAR GARAGE ON VACANT LOT.		
SHEET TITLE KITCHEN PLANS		
SHEET A4.1		

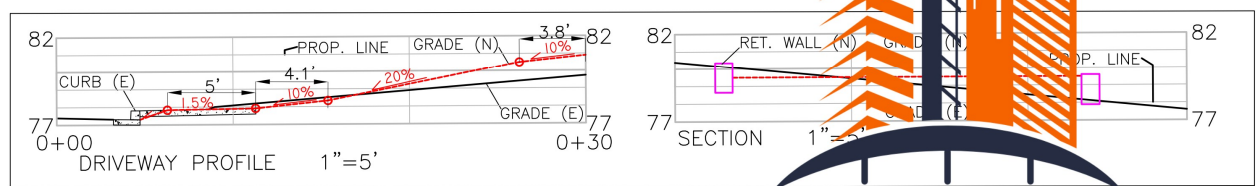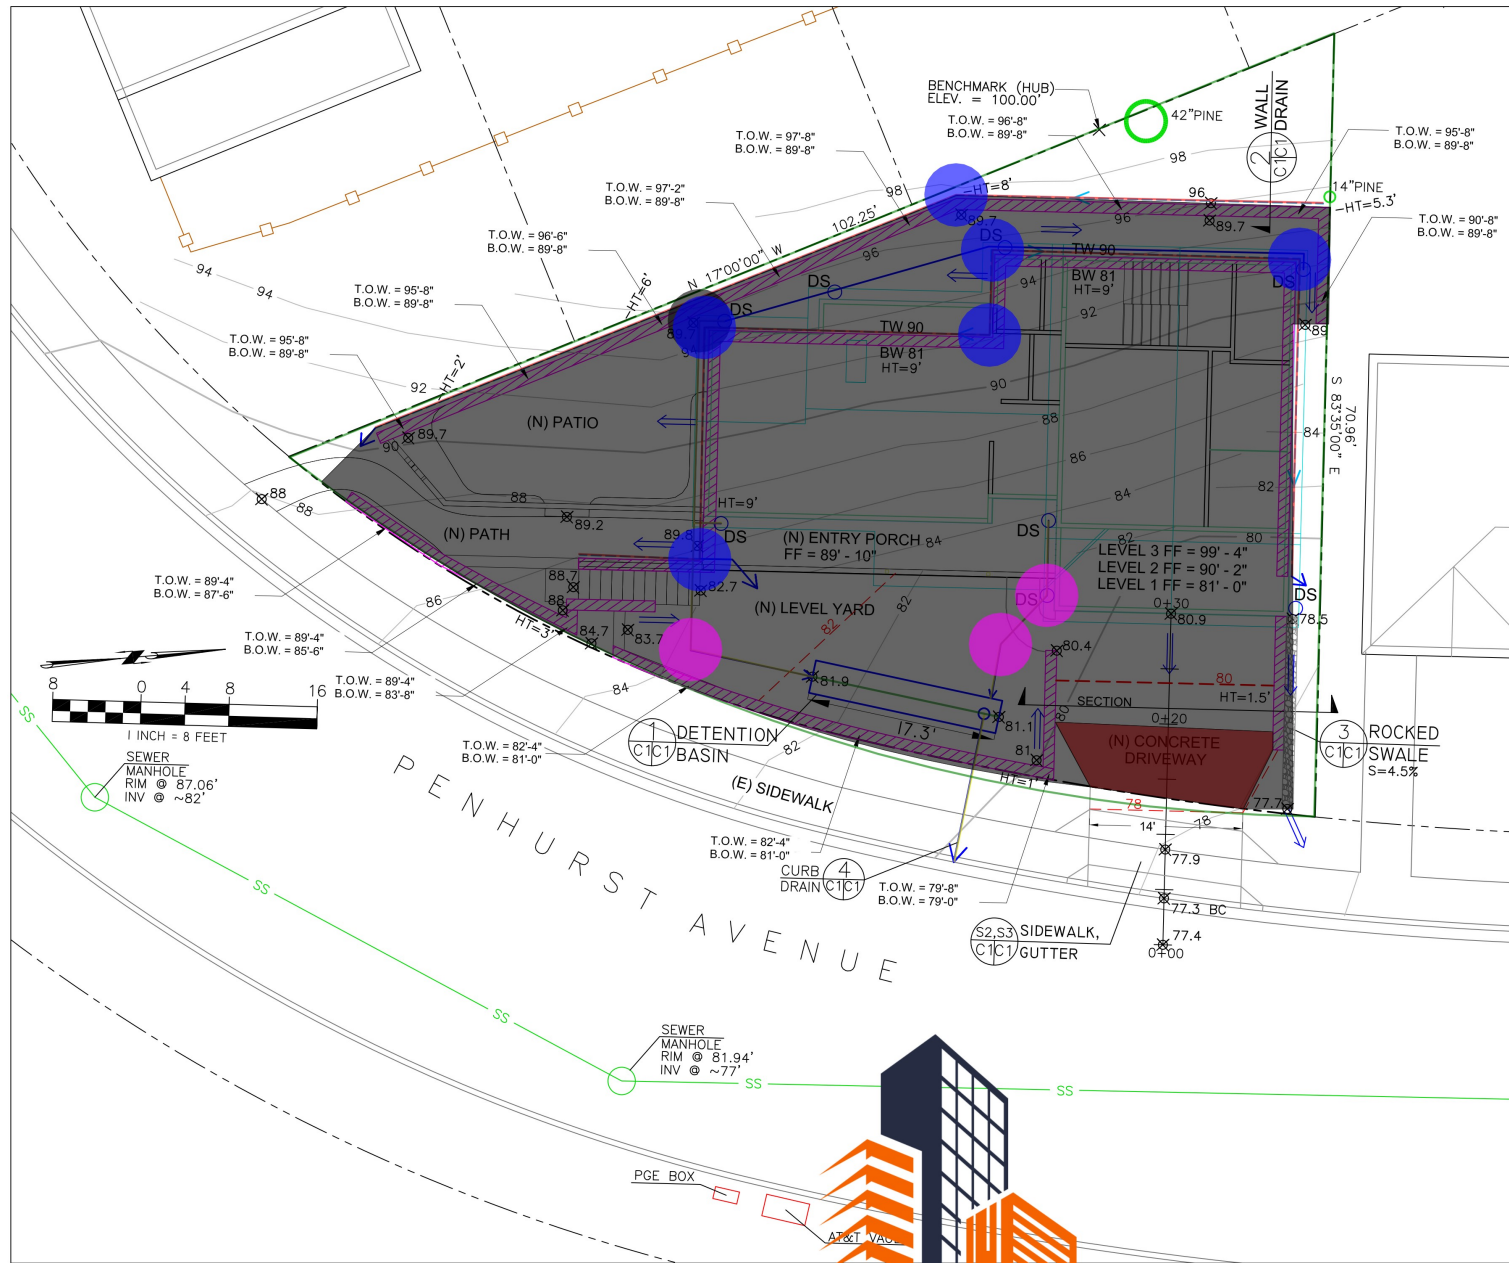

12" ACCESS GRATE
FOR ACCESS AND OVERFLOW
RIM = 81.1' AT LOW POINT

MIN. 3" DIA. PERFORATED PLASTIC PIPE
L=17.3'

DESIGN BASIS: 10-YEAR
DURATION ON ROOF
RAINFALL INTENSITY = 0.5

4" Dia PVC Drain Pipe- SCH-40 W/ 1'-0" Wide Reinforcing Mesh

4" Dia Perforated Plastic Drain Pipe, SDR

3'-0" Dia Dia Perforated Pipe, 12" Wide Access Grate

Temporary Fencing

6" Thick Concrete Driveway

Mild Grading

4" Dia PVC 45 Deg Bend

4" Dia PVC 90 Deg Bend

4" Dia Perforated Plastic Pipe 90 Deg Bend

4" Dia Perforated Plastic Pipe 45 Deg Bend

1 DETENTION BASIN
C1C1 NOT TO SCALE

4 CURB DRAIN
C1C1 NOT TO SCALE

INFRASOL
ENGINEERING
Innovate | Engineer | Deliver

77.7 FT
212.3 FT
17.2 FT
273.5 FT
110.1 SQ FT
3383.4 SQ FT
3.0 EA
1.0 EA
5.0 EA
1.0 EA

LEGEND

- EXISTING 2' CONTOURS
- PROPOSED 2' CONTOURS
- PROPOSED SPOT ELEVATION
- DOWNSPOUT
- SURFACE DRAINAGE FLOW
- 4" DIAM. PVC DRAIN PIPE
- 4" PERFORATED PLASTIC DRAIN PIPE, SDR 35 @ 1% MINIMUM SLOPE, FOR RET. WALLS RETAINING OVER 3'.
- PROPOSED RETAINING WALL
HT= HEIGHT OF RETAINED SOIL

GENERAL NOTES

- PLANS PREPARED AT THE REQUEST OF:
MARC RHA, MELISSA ONGPIN, OWNERS
- TOPOGRAPHY BY S. MICALLEF, SURVEYED 11-12-22.
- THIS IS NOT A BOUNDARY SURVEY.
- ELEVATION DATUM ASSUMED.
- ENCROACHMENT PERMITS FROM THE DEPARTMENT OF PUBLIC WORKS -ENGINEERING DIVISION WILL BE REQUIRED FOR ANY WORK WITHIN THE PUBLIC RIGHT-OF-WAY.
- RETAINING WALLS WILL BE REVIEWED AND PERMITTED UNDER A SEPARATE BUILDING PERMIT.

DRAINAGE NOTES

- DRAINAGE INTENT: IT IS THE INTENT OF THE DRAINAGE SYSTEM TO CREATE POSITIVE DRAINAGE AT THE BACK OF THE HOUSE BY DIRECTING SURFACE RUNOFF AWAY FROM THE HOUSE AND TO THE STREET.
- ALL DOWNSPOUT DRAIN LINES SHALL LEAD TO PROPOSED DETENTION BASIN, AS SHOWN.

GRADING NOTES

CUT VOLUME: 465 CY
FILL VOLUME: 30 CY
TOTAL: 495 CY

VOLUMES ABOVE ARE APPROXIMATE, ASSUMES 1-FOOT DEEP CUTS UNDER FINISH FLOOR ELEVATIONS.

THE SUBGRADE BELOW ALL PAVED AREAS SHALL BE BASEROCK COMPACTED TO 95%.

ALL GRADING SHALL CONFORM TO LOCAL CODES AND ORDINANCES.

SECTION AND DETAIL CONVENTION

SECTION OR DETAIL IDENTIFICATION
REFERENCE SHEET No. FROM WHICH SECTION OR DETAIL IS TAKEN
REFERENCE SHEET No. ON WHICH SECTION OR DETAIL IS SHOWN






Sigma Prime Geosciences, Inc.
SIGMA PRIME GEOSCIENCES, INC.
332 PRINCETON AVENUE
HALF MOON BAY, CA 94019
(650) 728-5560
FAX 728-5565


DATE: 5-9-24
DRAWN BY: CMK
CHECKED BY: AZG
REV. DATE: 10-2-24
REV. DATE: 3-31-25
REV. DATE:

GRADING AND DRAINAGE PLAN
96 PENHURST AVENUE
DALY CITY
APN 091-313-610

SHEET

C-1

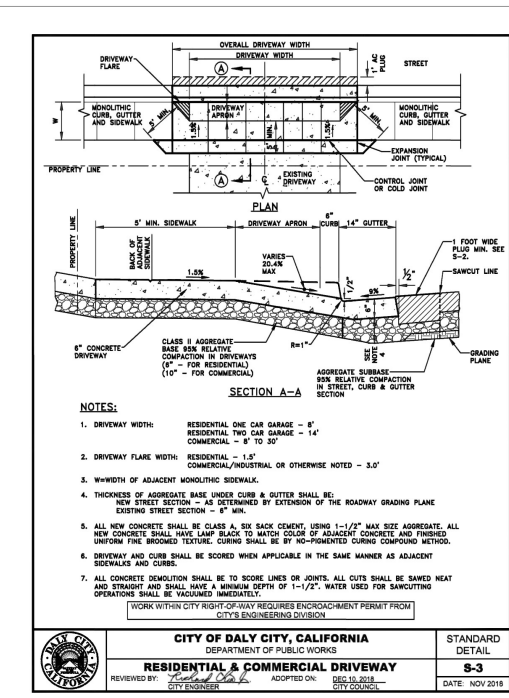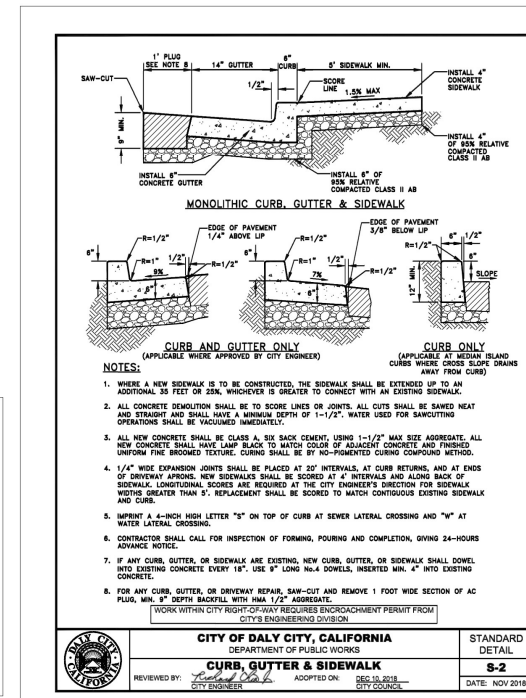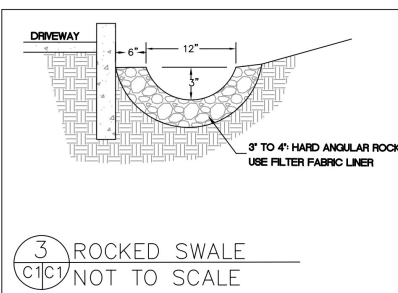

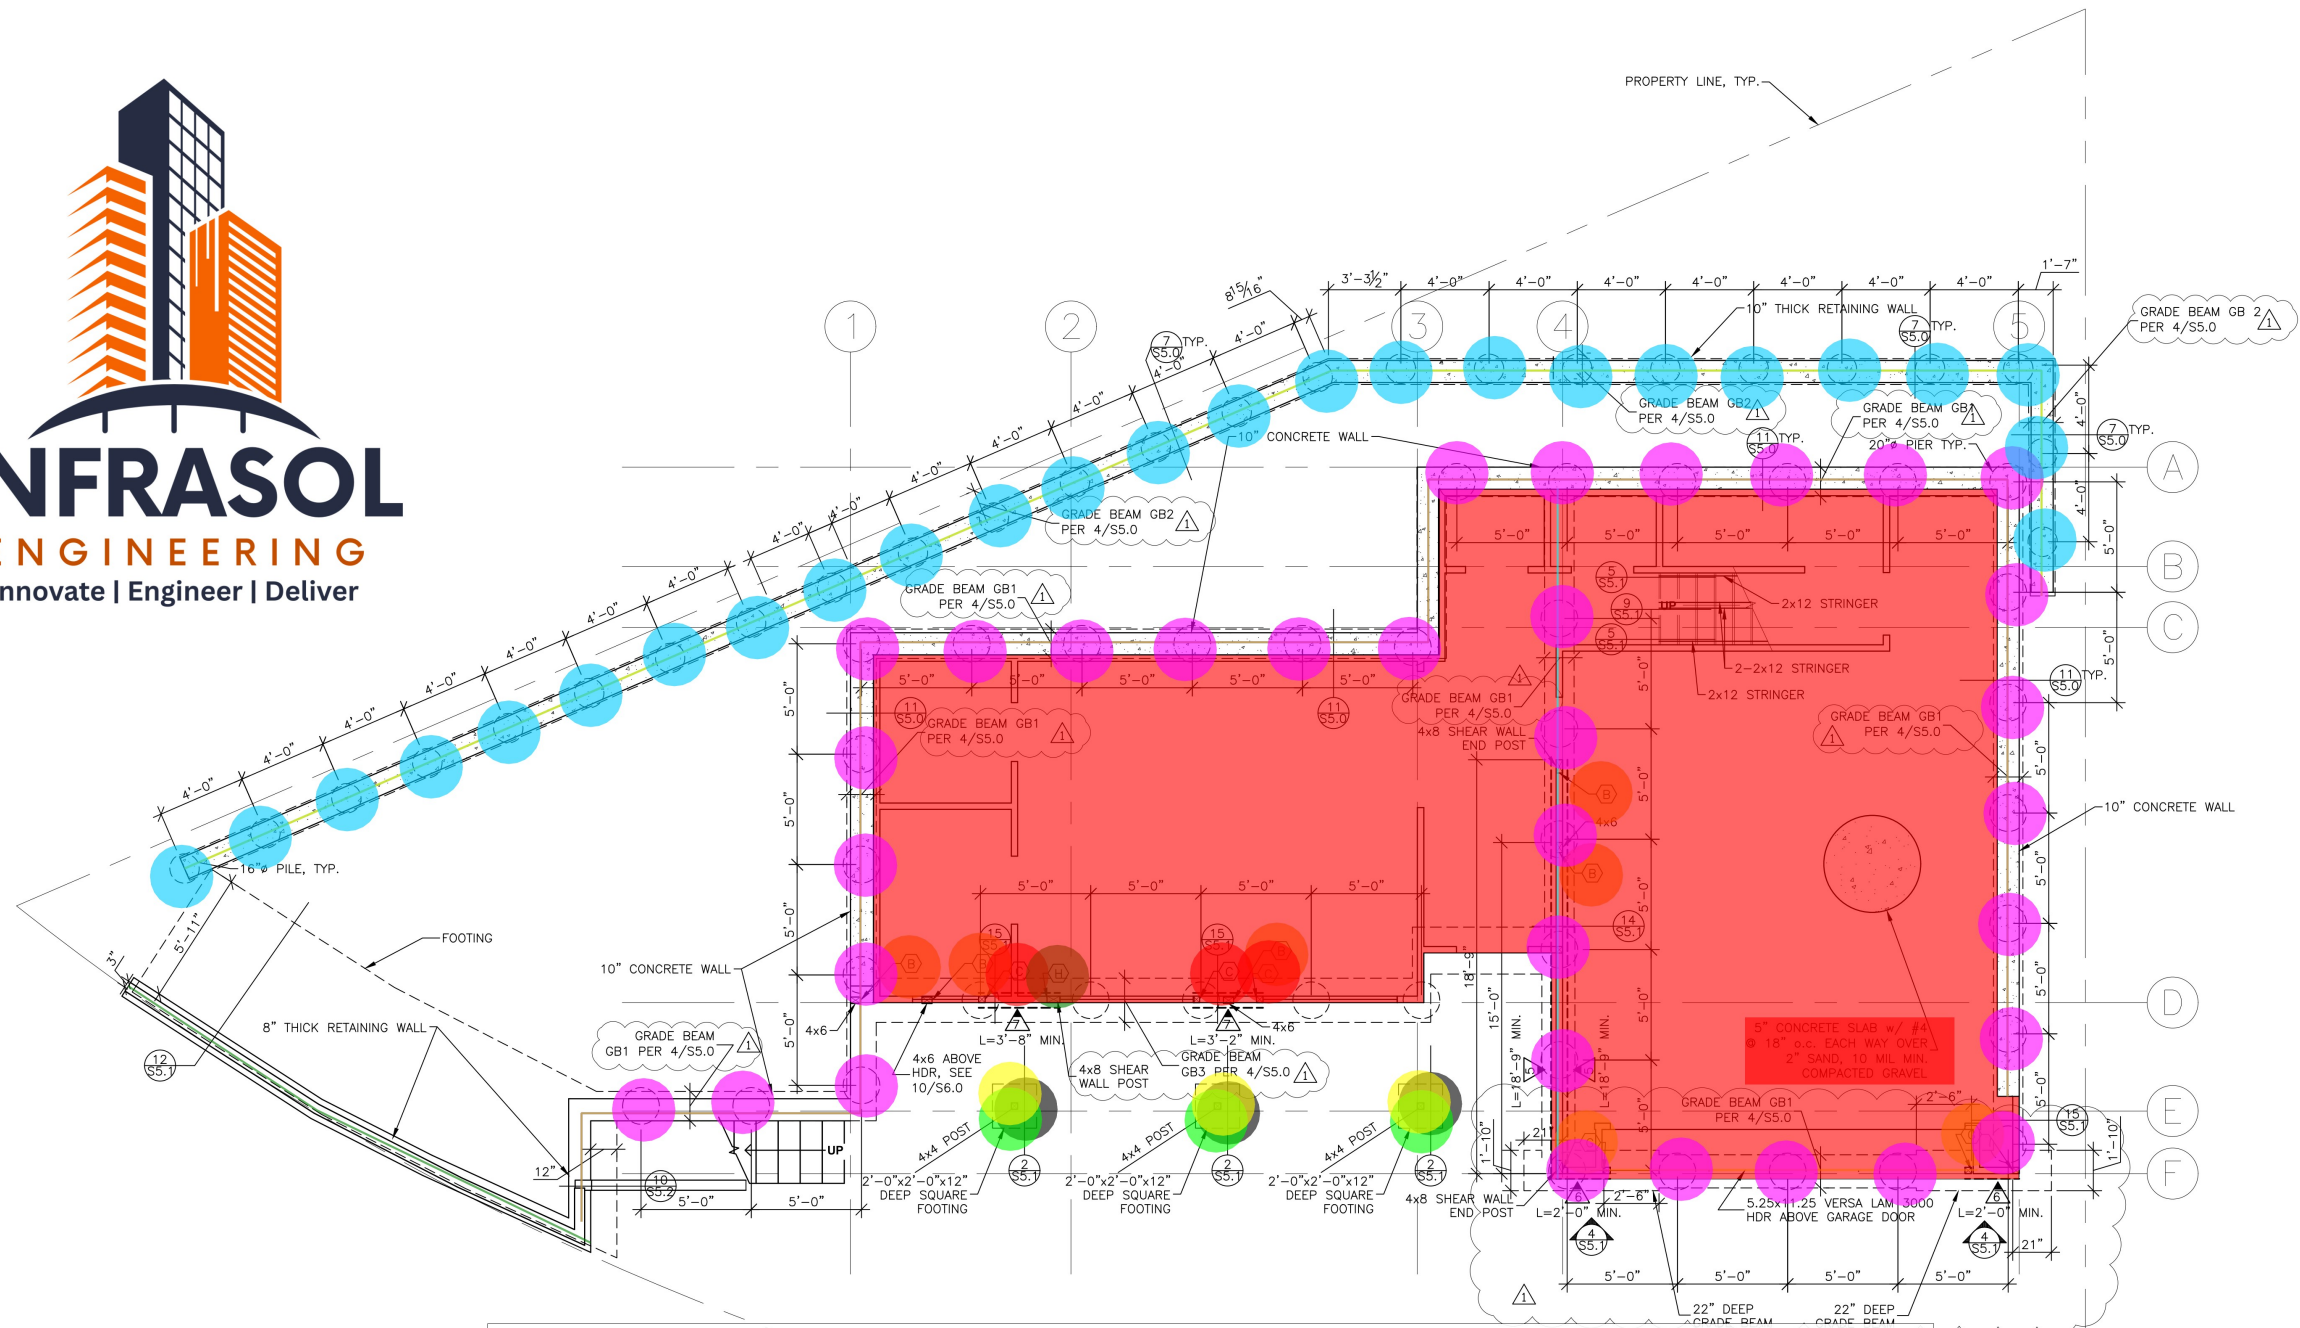

1ST FLOOR FRAMING AND FOUNDATION PLAN

- NOTES:
- SEE S0.1 FOR GENERAL NOTES.
 - SEE 3/S5.0 FOR FOUNDATION NOTES.
 - INDICATES SHEAR WALL TYPE, PER SCHEDULE ON 2/S4.0.
 - INDICATES HOLDOWN, PER SCHEDULE ON 5/S4.0.
 - SEE 4/S6.0 FOR FLOOR FRAMING NOTES.
 - ALL EXTERIOR WALL AND ANY INTERIOR WALLS WHERE SHEAR WALLS OCCUR SHALL BE 2X6 STUDS.
 - USE DOUGLAS FIR LARCH NO. 1 GRADE FOR ALL 2-2x TOP PLATES.
 - GRADE BEAMS, GB, ARE PER SCHEDULE 8/S5.0.
 - INDICATES PER SCHEDULE 12/S5.0.

- 5" Thick Concrete Slab w/ #4 @ 18" O.C Each Way Over 2" Sand, 10 Mil Vapour Barrie... 1144.4 SQ FT
- 2'-0" x 2'-0" x 1'-0" Pad Footing 2/S5.1
- 4 x 4 Post w/ CBS44
- GB1: 1'-4" x 2'-0" Grade Beam 11/S5.0
- GB1: 1'-4" x 2'-0" Grade Beam 14/S5.1
- GB2: 1'-2" x 1'-8" Grade Beam 11/S5.0
- 10" Wide x 8'-0" H Concrete Wall 11/S5.0
- 10" Wide x 7'-0" H Concrete Retaining Wall 7/S5.0
- P1: 20" Dia Concrete Pier (18'-0" H) 12/S5.0
- P2: 16" Dia Concrete Pier (15'-0" H) 12/S5.0
- 8" Thick Retaining Wall w/ Foundation 12/S-5.1
- Versa Lam 5.25 x 11.25 Header
- G: 4x 4 (8'-0" H) w/ 1-1/8" Dia HS
- 4x4 Post (8'-3" H) 2/S5.1
- B: 4x 6 (8'-0" H) w/ HDU5-SDS2.5
- C: 4x 4 (8'-0" H) w/ HDU8-SDS2.5
- H: 4x 8 (8'-0" H) w/ HDU14-SDS2.5

- 3.0 EA
- 3.0 EA
- 126.2 FT
- 31.3 FT
- 99.1 FT
- 126.2 FT
- 99.1 FT
- 33.0 EA
- 25.0 EA
- 24.0 FT
- 17.5 FT
- 2.0 EA
- 3.0 EA
- 5.0 EA
- 3.0 EA
- 1.0 EA

REVISIONS	DELTA
PLAN CHECK	



NEW SINGLE FAMILY HOME
98 PENHURST AVE
DALY CITY, CA 94015


UNIVERSAL
STRUCTURAL
ENGINEERS
1660 S. AMPHLETT BLVD.
SUITE 335
SAN MATEO, CA 94402
PHONE: (650) 312-9233
FAX: (650) 312-9229
WWW.UniversalStructuralEngineers.com



DRAWN M.M.
CHECKED KTO
DATE 11/15/2023
SCALE AS SHOWN
JOB NO. 2023156

FOUNDATION
PLAN

SHEET
S1.0

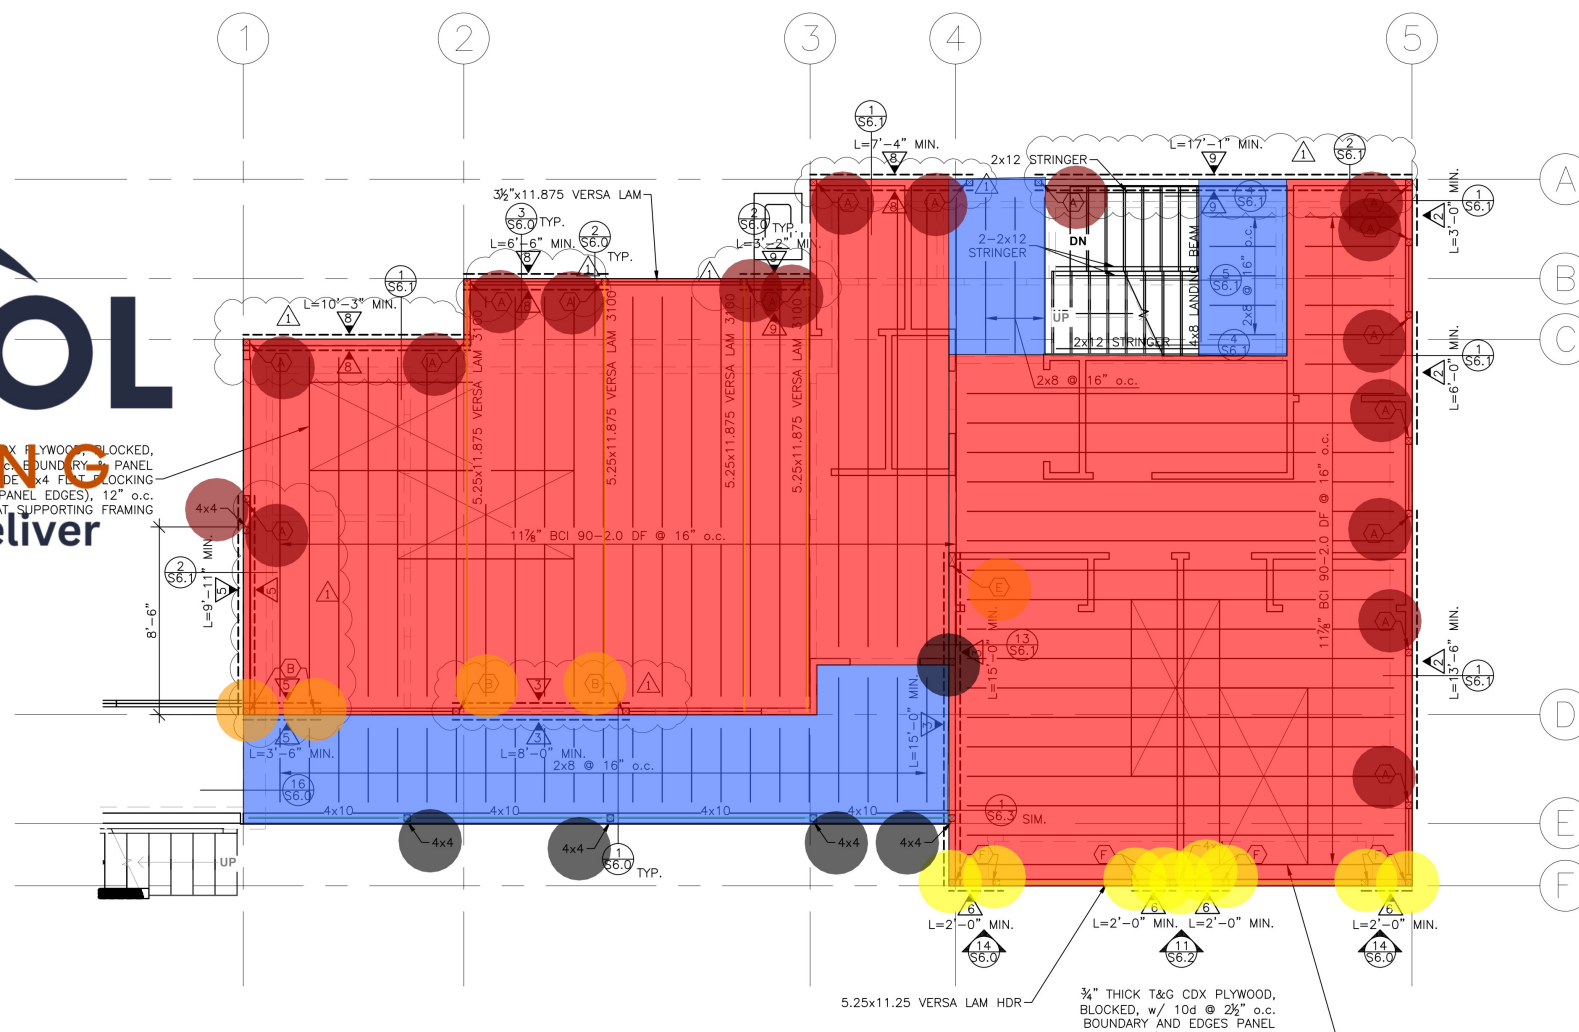

	11-7/8" BCI 90-2.0 DF @ 16" O.C (3/4" Thick T&G CDX Plywood Sheathing)	1170.3 SQ FT
	2 x 8 @ 16" O.C (3/4" Thick T&G CDX Plywood Sheathing)	237.6 SQ FT
	Versa Lam 3100 5.25 x 11.875 Beam	77.8 FT
	4 x 10 Beam 1/S6.0	32.0 FT
	Versa Lam 5.25 x 11.25 Header	16.7 FT
	F: 4x 4 (8'-0" H) w/ 1-1/8" Dia STD	9.0 EA
	A: 4x 4 (8'-0" H) w/ HDU2-SDS2.5	18.0 EA
	B: 4x 4 (8'-0" H) w/ HDU5-SDS2.5	4.0 EA
	E: 4x 6 (8'-0" H) w/ CMST12	1.0 EA
	4x4 Post	5.0 EA

SECOND FLOOR FRAMING PLAN

SCALE: 3/8" = 1'-0"

- SEE S0.1 FOR GENERAL NOTES.
- INDICATES SHEAR WALL PANEL.
- INDICATES SHEAR WALL TYPE, PER SCHEDULE ON 2/54.0.
- INDICATES HOLDOWN PER SCHEDULE ON 5/54.0.
- SEE 4/56.0 FOR FLOOR FRAMING NOTES.
- ALL EXTERIOR WALL AND ANY INTERIOR WALLS WHERE SHEAR WALLS OCCUR SHALL BE 2X6 STUDS.
- SEE 4/56.0 FOR FLOOR FRAMING NOTES.
- USE DOUGLAS FIR-LARCH NO. 1 GRADE FOR ALL 2-2x TOP PLATES.
- SEE DETAIL 10/56.1 AND 16/55.2 FOR TYP. SILL PLATE AT INT. NON-STRUCTURAL WALL TO FLOOR JOIST.
- SEE DETAIL 15/54.0 FOR TYPICAL TOP PLATE SPLICE.
- SEE DETAIL 2/54.0 FOR TOP PLATE SPLICE @ GRID LINE 4 AND GRID LINE F.
- SEE 12/56.1 FOR BCI JOIST GENERAL NOTES AND STIFFENER.

REVISIONS	DELTA
PLAN CHECK	△



NEW SINGLE FAMILY HOME
98 PENHURST AVE
DALY CITY, CA 94015


UNIVERSAL
STRUCTURAL
ENGINEERS
1660 S. AMPHLETT BLVD.
SUITE 335
SAN MATEO, CA 94402
PHONE: (650) 312-9233
FAX: (650) 312-9229
www.UniversalStructuralEngineers.com



DRAWN M.M.
CHECKED KTO
DATE 11/15/2023
SCALE AS SHOWN
JOB NO. 2023156

SECOND FLOOR
FRAMING PLAN

SHEET
S2.0

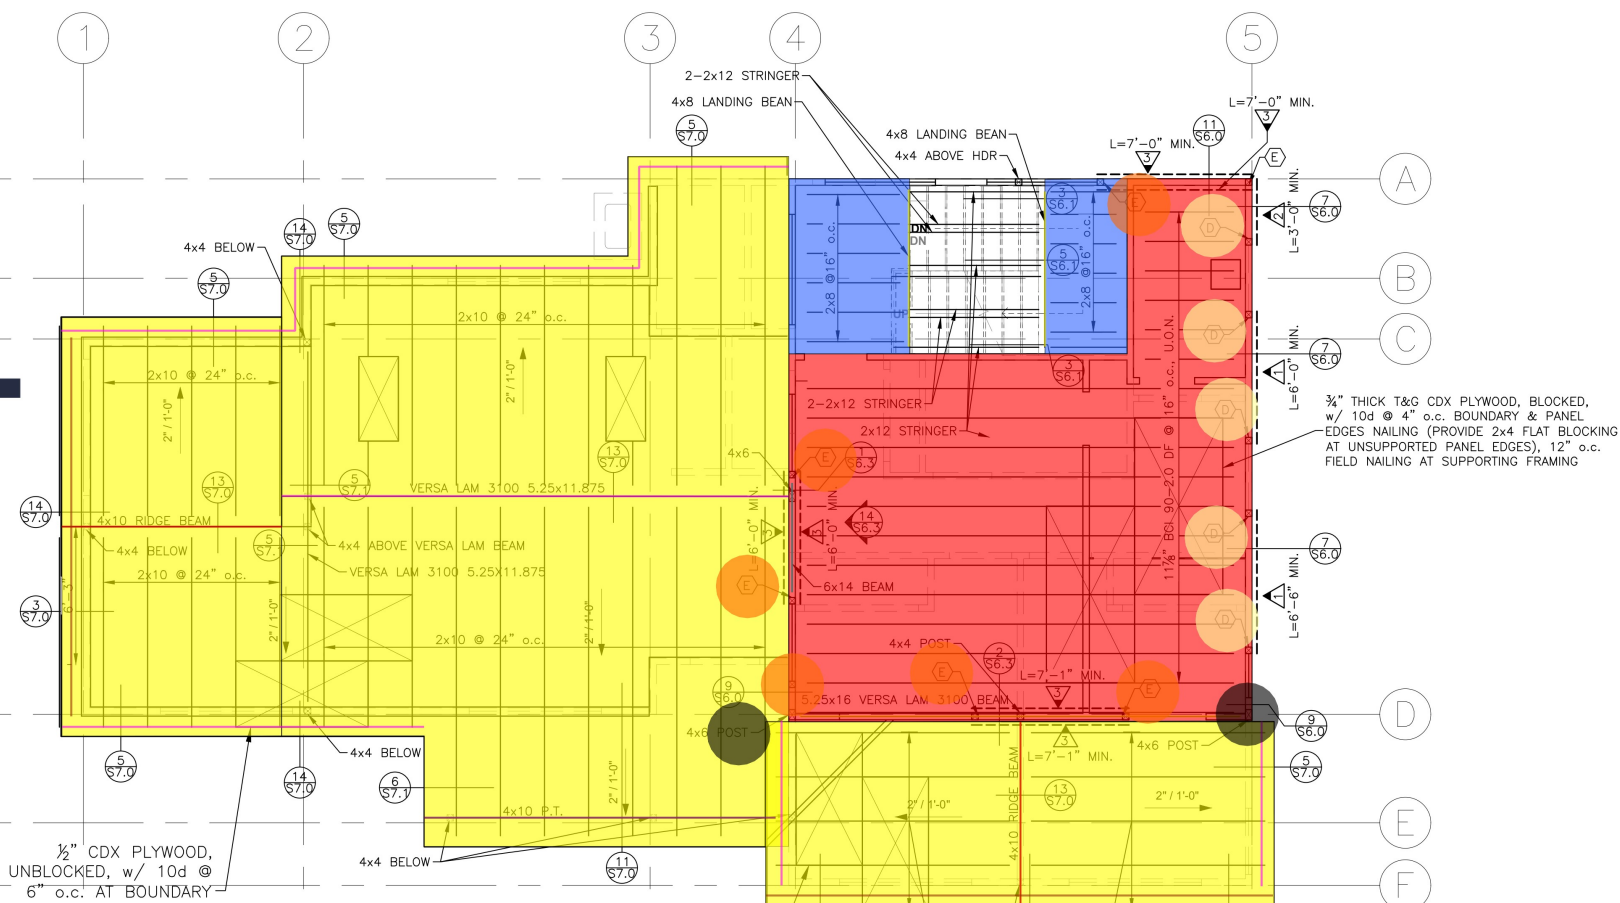

	2 x10 Roof Rafters @ 24" O.C (1/2" CDX Plywood Sheathing)	998.2 SQ FT	
	11-7/8" BCI 90-2.0 DF @ 16" O.C (3/4" Thick T7G Plywood Sheathing)	394.7 SQ FT	
	2 x 8 @ 16" O.C (3/4" Thick T7G Plywood Sheathing)	73.0 SQ FT	
	3/S7.0 (2/12")	40.2 FT	
	Versa Lam 3100 5.25 x 16 Beam	20.0 FT	
	5/S7.0	71.8 FT	
	Versa Lam 3100 5.25 x 11.875 Ridge Beam 13/S7.0	23.0 FT	
	4 x 10 Ridge Beam 13/S7.0	18.4 FT	
	4 x 10 P.T Beam 11/S7.0	15.9 FT	
	4 x 8 Landing Beam	14.2 FT	
	6 x 14 Landing Beam	5.0 FT	
	D: 4x 4 (8'-0" H) w/ ST6224	5.0 EA	
	E: 4x 4 (8'-0" H) w/ CMST12	6.0 EA	
	4x 6 (8'-0" H) w/ ECCQ64 - SDS2.5	2.0 EA	

THIRD FLOOR FRAMING PLAN

SCALE: 3/8" = 1'-0"

- SEE S0.1 FOR GENERAL NOTES.
- INDICATES SHEAR WALL PANEL.
- INDICATES SHEAR WALL TYPE PER SCHEDULE ON 2/54.0.
- INDICATES HOLDOWN PER SCHEDULE ON 5/54.0.
- SEE 4/56.0 FOR FLOOR FRAMING NOTES.
- ALL EXTERIOR WALL AND ANY INTERIOR WALLS WHERE SHEAR WALLS OCCUR SHALL BE 2X6 STUDS.
- SEE 6/56.0 FOR FLOOR FRAMING NOTES.
- USE DOUGLAS FIR-LARCH NO. 1 GRADE FOR ALL 2-2x TOP PLATES.
- SEE DETAIL 10/56.1 AND 16/55.2 FOR TYP. SILL PLATE AT INT. NON-STRUCTURAL WALL TO FLOOR JOIST.
- SEE DETAIL 15/54.0 FOR TYP. TOP PLATE SPLICE.
- SEE DETAIL 7/54.0 FOR TOP PLATE SPLICE @ GRID LINE 4 AND GRID LINE F.
- SEE 12/56.1 FOR ROOF JOIST GENERAL NOTES AND STIFFENER.
- SEE 8/57.0 FOR ROOF OPENING OR SKYLIGHTS DETAIL TYP.

REVISIONS	DELTA
PLAN CHECK	△



NEW SINGLE FAMILY HOME
98 PENHURST AVE
DALY CITY, CA 94015


UNIVERSAL
STRUCTURAL
ENGINEERS
1660 S. AMPHLETT BLVD.
SUITE 335
SAN MATEO, CA 94402
PHONE: (650) 312-9233
FAX: (650) 312-9229
www.UniversalStructuralEngineers.com



DRAWN
M.M.
CHECKED
KTO
DATE
11/15/2023
SCALE
AS SHOWN
JOB NO.
2023156

THIRD FLOOR
FRAMING PLAN

SHEET
S2.1

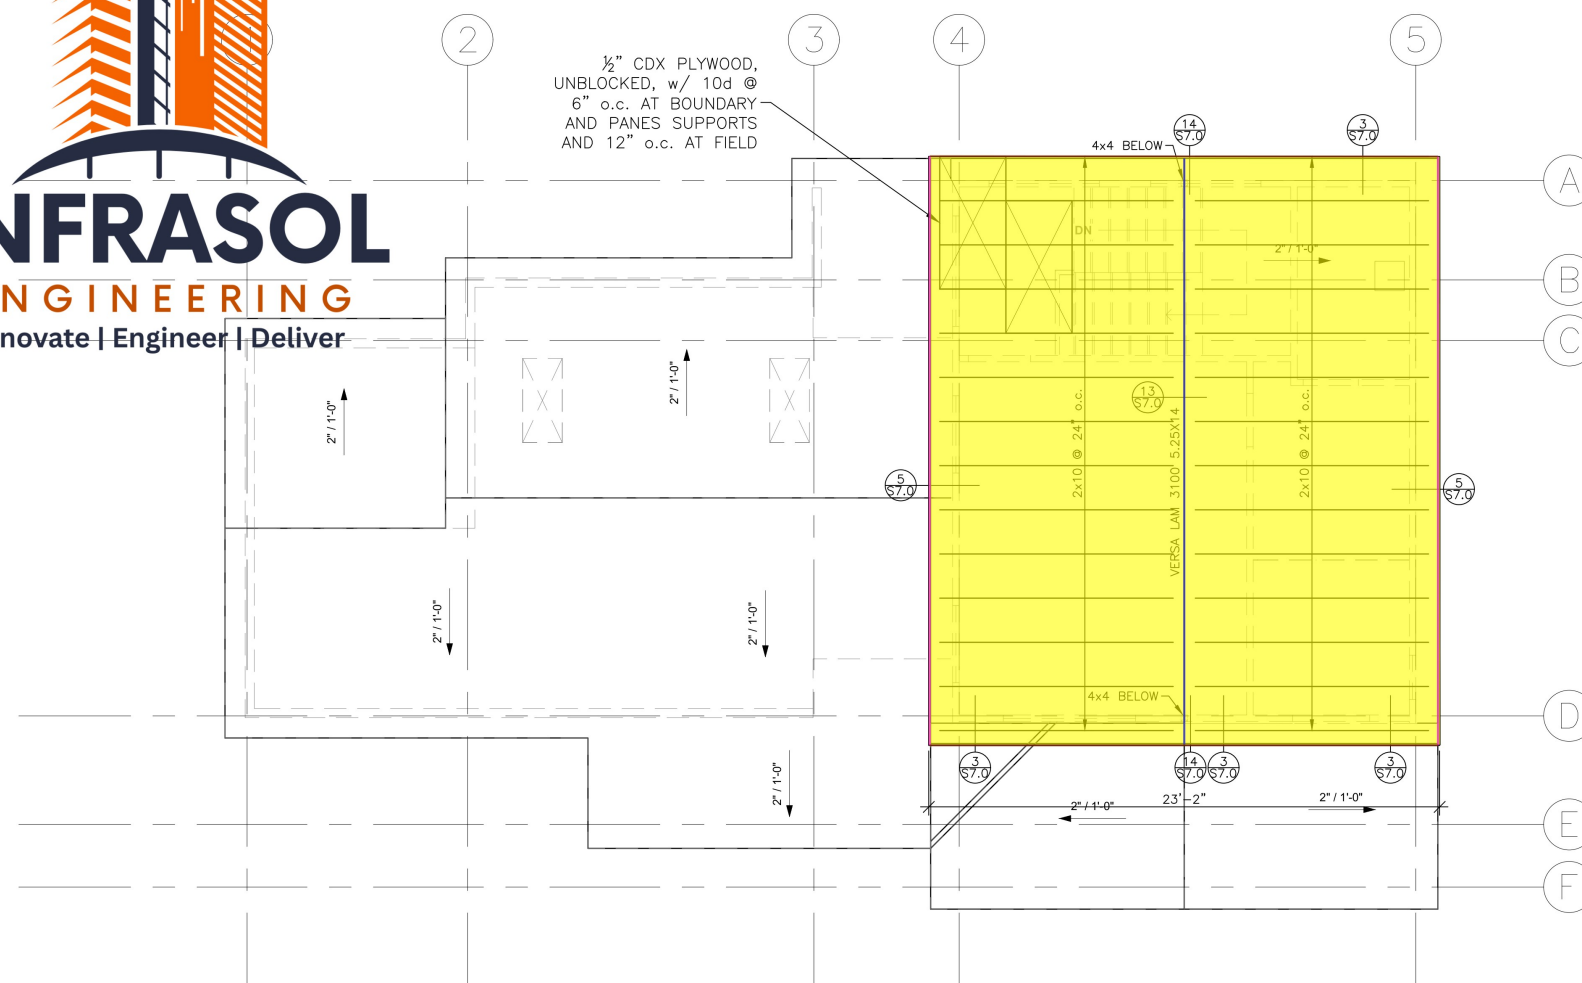

ROOF FRAMING PLAN

SCALE: 1/4" = 1'-0"

1. SEE S0.1 FOR GENERAL NOTES.
2. SEE 4/S7.0 FOR ROOF FRAMING NOTES.
3. SEE S2.0 & S2.1 FOR ADDITIONAL INFORMATION OF BELOW FRAMINGS.
4. USE DOUGLAS FIR-LARCH NO. 1 GRADE FOR ALL 2-2x TOP PLATES.
5. SEE S2.0 FOR ADDITIONAL INFORMATION OF BELOW FRAMINGS.

	2 x10 Roof Rafters @ 24" O.C (1/2" CDX Plywood Sheathing)	618.2 SQ FT	
	Versa Lam 3100 5.25 x 14 Ridge Beam	13/S7.0	
	5/S7.0	53.4 FT	
	3/S7.0 (2/12")	46.1 FT	

REVISIONS	DELTA
PLAN CHECK	



NEW SINGLE FAMILY HOME
98 PENHURST AVE
DALY CITY, CA 94015

UNIVERSAL
STRUCTURAL
ENGINEERS
1660 S. AMPHLETT BLVD.
SUITE 335
SAN MATEO, CA 94402
PHONE: (650) 312-9233
FAX: (650) 312-9229
www.UniversalStructuralEngineers.com



DRAWN M.M.
CHECKED KTO
DATE 11/15/2023
SCALE AS SHOWN
JOB NO. 2023156
ROOF FRAMING PLAN
SHEET S3.0